MONSEN ENG. 200 2-79 MC 9180+

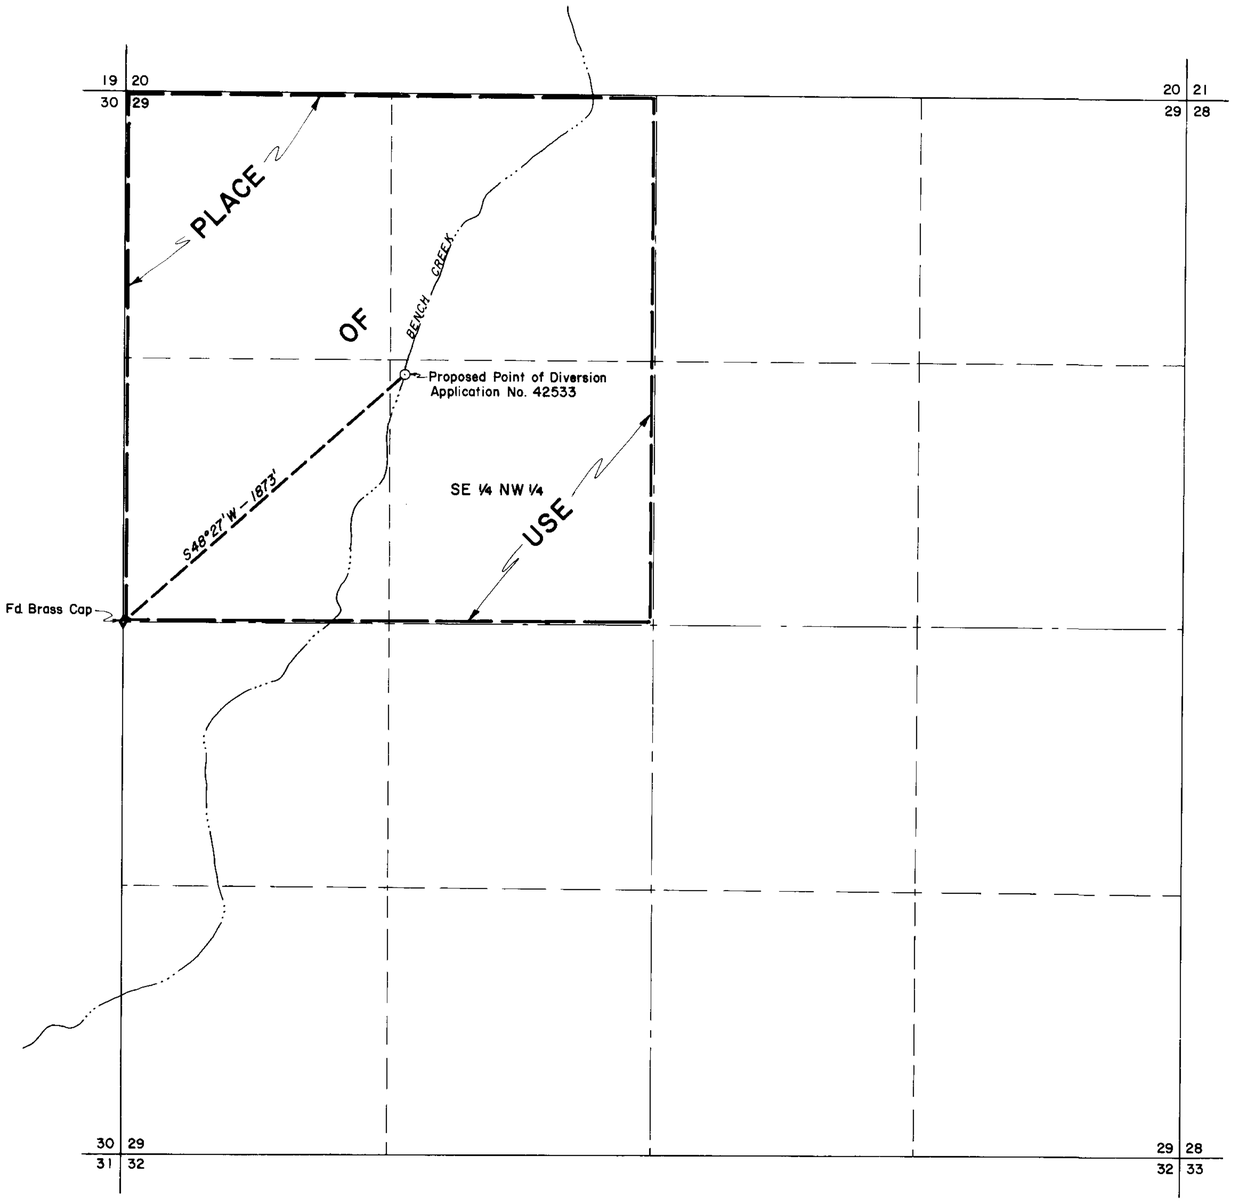

N

T. 19 N., R. 36 E.,
M.D.M.

STATE OF NEVADA }
COUNTY OF ELKO } ss.

I, William A. Nisbet, being first duly sworn, depose and say that this map, consisting of one sheet, has been correctly drawn to the designated scale from field notes of a survey, made under my supervision and direction, on the 15 day of April, 1981; that it truly and correctly represents the proposed location and extent of the works used to divert water from BENCH CREEK in CHURCHILL COUNTY by FRANK LEWIS for MINING, MILLING & DOMESTIC PURPOSES. That the proposed points of diversion, the approximate location and size of the diverting channel, all reservoirs or basins, the location and names of all other works which will cross or connect with the proposed works, and the boundary of all lands, showing by 40- acre subdivisions, the lands proposed to be served, are fully and correctly designated thereon.

REGISTERED LAND SURVEYOR STATE OF NEVADA
WILLIAM A. NISBET
JHOS

William A. Nisbet
STATE WATER RIGHT SURVEYOR NO. 448

Subscribed and sworn to before me this 5th day of May, 1981.
Notary Public in and for Elko County, Nevada.

Leora Bernadot

LEORA BERNADOT
Notary Public - State of Nevada
Elko County, Nevada
Commission Expires May 2, 1982

BASIS OF BEARINGS: 42533 - Magnetic North Declination of 17½° E.

0 400 800 1200 1600 2000
SCALE: 1" = 400'

FILED
MAY 7 1981
STATE ENGINEER'S OFFICE

7 PM 4 05

NO.	BY	DATE	DESCRIPTION	CHK'D	APP'D
			REVISIONS		

DRAWN BY P.N. | APPROVED BY
JOB NO. 2362-001 | DATE 4/81

MAP
TO ACCOMPANY APPLICATION TO
APPROPRIATE WATER
FOR MINING, MILLING & DOMESTIC PURPOSES
BY **FRANK W. LEWIS**
FROM BENCH CREEK

CHILTON ENGINEERING
421 COURT STREET ELKO, NEVADA

W81012

42533