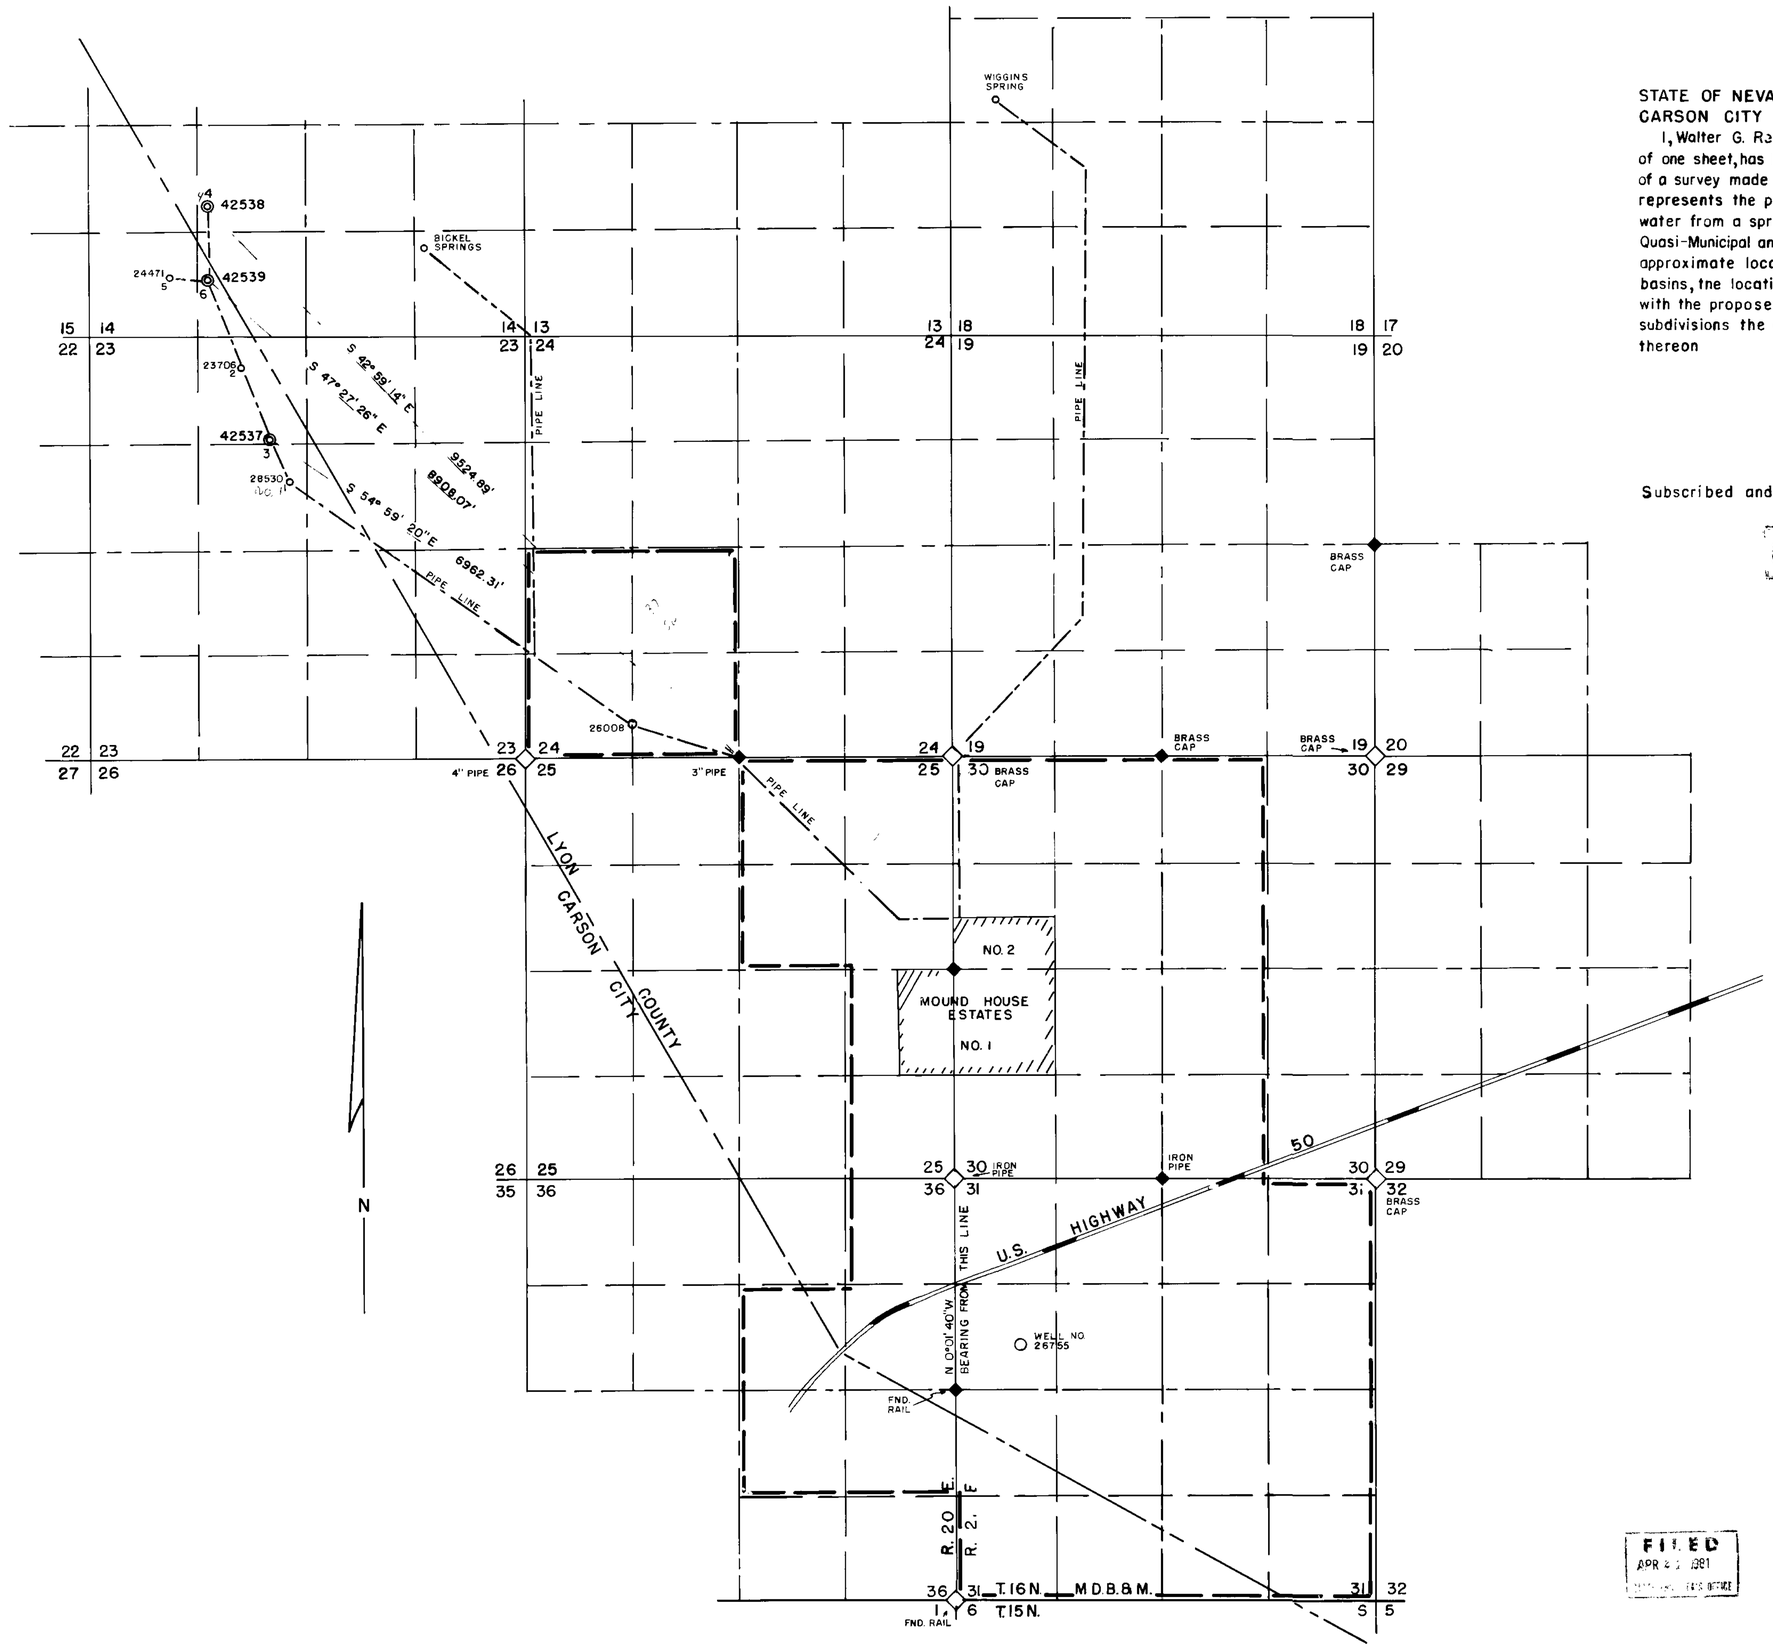

STATE OF NEVADA
CARSON CITY } s.s.

I, Walter G. Reid, being first duly sworn, depose and say that this map, consisting of one sheet, has been correctly drawn to the designated scale from field notes of a survey made by me on the 7th day of April, 1981, that it truly and correctly represents the proposed location and extent of the works used to divert water from a spring source in Lyon County by August & Henrietta Bunkowski for Quasi-Municipal and Domestic purposes. That the proposed point of diversion, the approximate location and size of the diverting channel, all reservoirs or basins, the locations and names of all other works which will cross or connect with the proposed works, and the boundary of all lands, showing by 40-acre subdivisions the area and place of use, are fully and correctly designated thereon

Walter G. Reid
State Water Right Surveyor

Subscribed and sworn to before me this 15th day of April, 1981.

JEAN WILLIAMS
NOTARY PUBLIC - NEVADA
CARSON CITY
My Commission Expires

Jean Williams

SCALE: 1" = 1000'

0 250 500 1000 2000 3000 4000 5000

FILED
APR 2 1981
STATE ENGINEER'S OFFICE

MAP
TO ACCOMPANY APPLICATION
TO APPROPRIATE WATER FOR
QUASI-MUNICIPAL & DOMESTIC
BY AUGUST & HENRIETTA BUNKOWSKI
FROM SPRING SOURCE

42539 42538 42537