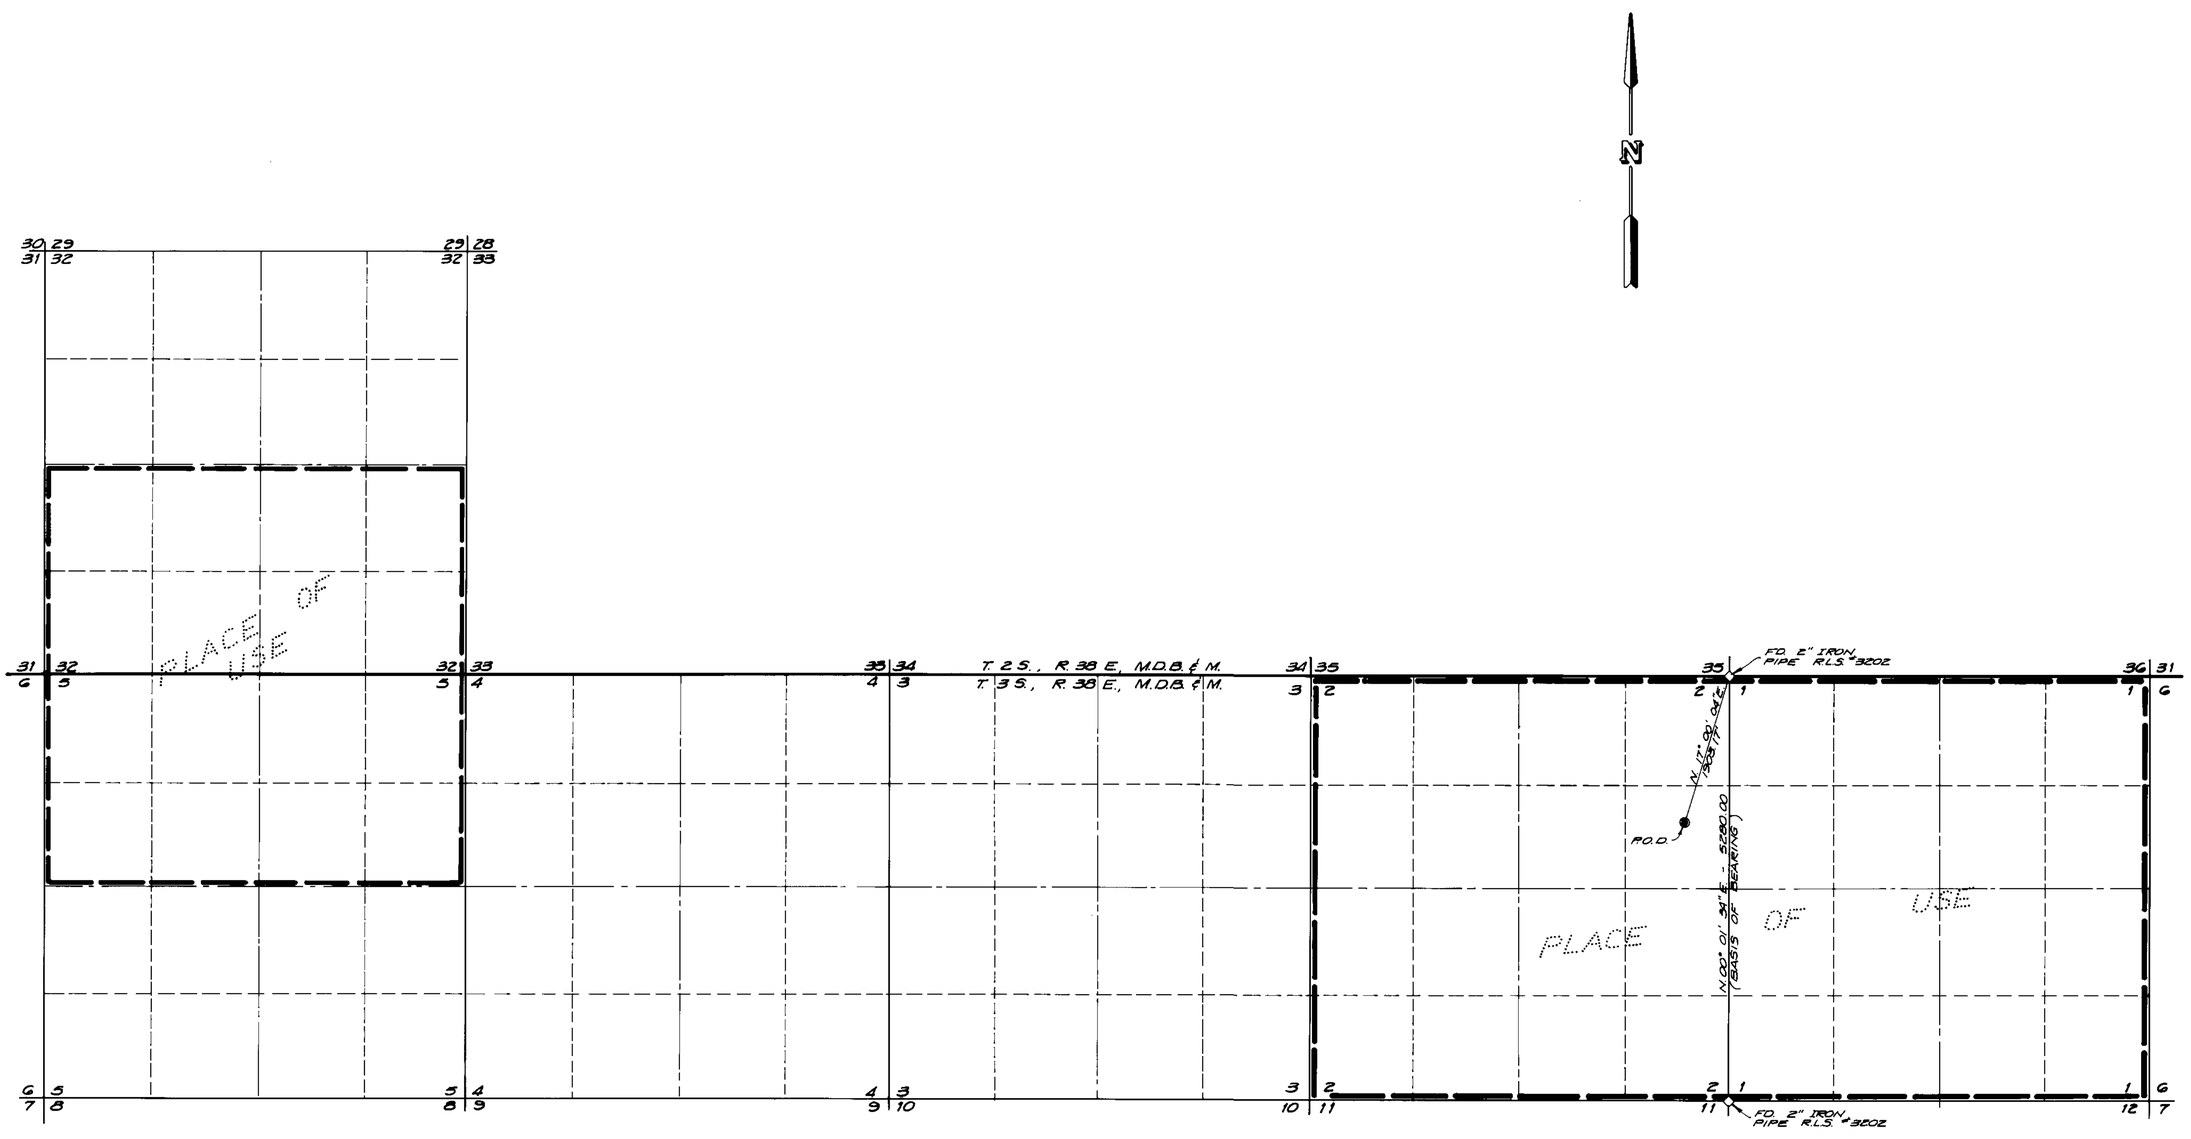

NOTARY

SUBSCRIBED AND SWORN TO BEFORE ME THIS 17th DAY OF November, 1980.

Mary C. Gardner
NOTARY PUBLIC IN AND FOR NEVADA.

SURVEYOR

I, DAVID M. BOYER, BEING FIRST DULY SROWN DEPOSE AND SAY THAT THIS MAP, CONSISTING OF 1 SHEET HAS BEEN CORRECTLY DRAWN TO THE DESIGNATED SCALE FROM FIELD NOTES OF A SURVEY MADE BY ME, (OR UNDER MY SUPERVISION AND DIRECTION), BETWEEN THE 11 DAY OF NOV. AND THE 12 DAY OF NOV., 1980, THAT IT TRULY AND CORRECTLY REPRESENTS THE PROPOSED LOCATION AND EXTENT OF THE WORKS USED TO DIVERT WATER FROM UNDERGROUND SOURCE, IN ESMERALDA COUNTY, BY SUNSHINE MINING COMPANY, FOR MINING, MILLING AND DOMESTIC PURPOSES.

David M. Boyer
DAVID M. BOYER
STATE WATER RIGHTS SURVEYOR #538

1980 NOV 20 PM 2 41

FILED
NOV 20 1980
STATE ENGINEER'S OFFICE

[redacted] NO. 11604 ISSUED 11/14/86

0 1000 2000 3000 4000 5000
SCALE 1" = 1000'

42563

MAP

TO ACCOMPANY APPLICATION TO APPROPRIATE WATER FOR MINING, MILLING AND DOMESTIC PURPOSES

BY **SUNSHINE MINING CO.**

FROM UNDERGROUND SOURCE

ESMERALDA COUNTY NEVADA

SUMMIT ENGINEERING CORPORATION

42563