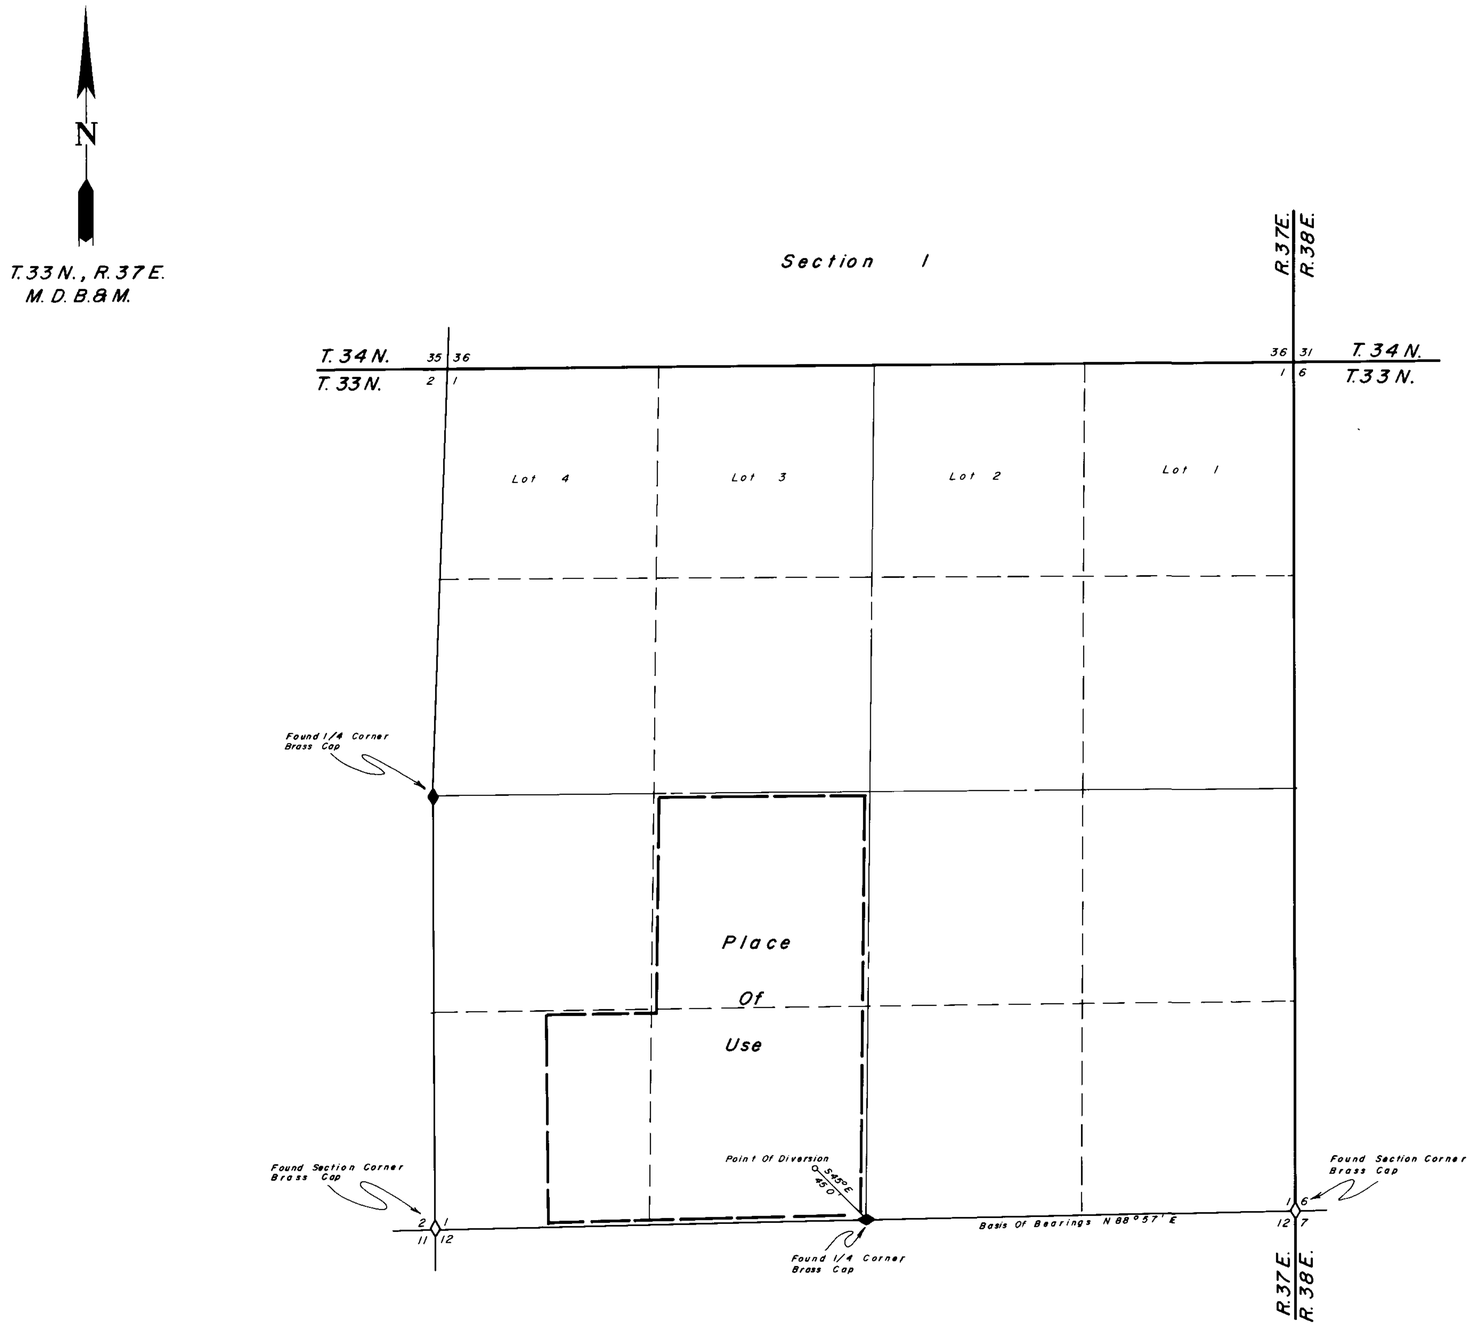

State of Nevada }
County of Humboldt } S.S.

I, John H. Milton III, being first duly sworn, depose and say that this map, consisting of one sheets, has been correctly drawn from field notes of a survey made by me during April, 1981, that it truly and correctly represents the location and extent of the works used to divert water from underground in Pershing County by Howard E. Kiefer for irrigation & domestic purposes, that the proposed point of diversion, the approximate location and size of the diverting channel, all reservoirs or basins, the locations and names of all other works which will cross or connect with the proposed works, and the boundary of all lands, showing by 40-acre subdivisions the areas proposed to be irrigated, are fully and correctly designated thereon.

John H. Milton III
State Water Plan Surveyor No. 573

REGISTERED LAND SURVEYOR - STATE OF NEVADA
JOHN H. MILTON III
16-81
No. 5271

Subscribed and sworn to before me this 16TH day of April 1981.

Doris A. Twichell
Notary

DORIS A. TWICHELL
NOTARY PUBLIC
Humboldt Co. Nevada
My Appointment Expires
January 30, 1985

Scale 1" = 500'

500 0 500 1000 1500 2000

42604

FILED
APR 17 1981
STATE ENGINEER'S OFFICE

Desert Mountain Surveying Company
146 West Second Street
Winnemucca, Nevada 89445

Map To Accompany Application
To Appropriate Water
Under Application Number 42604
By Howard E. Kiefer
From Underground
For Irrigation & Domestic Purposes

Pershing County Nevada

42604