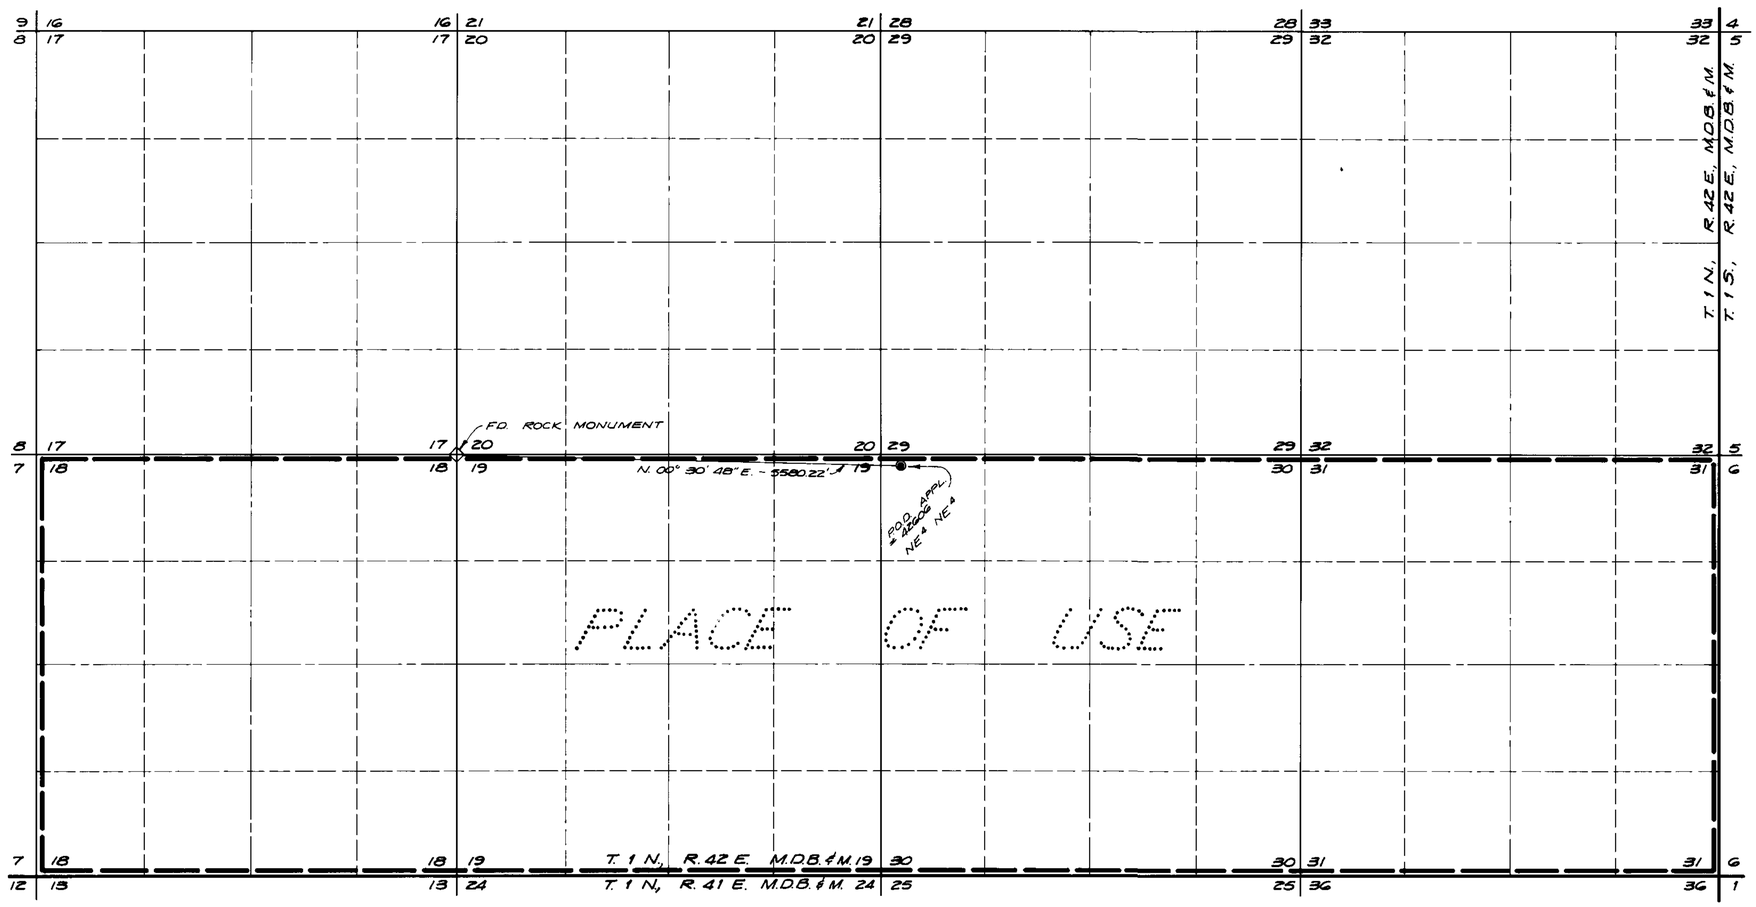

NOTARY

SUBSCRIBED AND SWORN TO BEFORE ME THIS 15th DAY OF October, 1980.

Mary C. Sandoval
NOTARY PUBLIC IN AND FOR NEVADA

10-15-80

BASIS OF BEARING

MAGNETIC DECLINATION 17° EAST

CERTIFICATE No. 11265 ISSUED 11/5/85

SURVEYOR

I, DAVID M. BOYER, BEING FIRST DULY SWORN DEPOSE AND SAY THAT THIS MAP CONSISTING OF 1 SHEET HAS BEEN CORRECTLY DRAWN TO THE DESIGNATED SCALE FROM FIELD NOTES OF A SURVEY MADE BY ME OR UNDER MY SUPERVISION AND DIRECTION, BETWEEN THE 6TH DAY OF OCT. AND THE 7TH DAY OF OCT. 1980 THAT IT TRULY AND CORRECTLY REPRESENTS THE PROPOSED LOCATION AND EXTENT OF THE WORKS USED TO DIVERT WATER FROM UNDERGROUND SOURCES IN ESMERALDA COUNTY BY THE FALCON EXPLORATIONS FOR MINING, MILLING AND DOMESTIC PURPOSES.

David M. Boyer
DAVID M. BOYER
STATE WATER RIGHTS SURVEYOR # 538

OFFICE
STATE ENGINEER

1980 OCT 15 PM 3 18

0 1000 2000 3000 4000 5000

SCALE 1" = 1000'

MAP

TO ACCOMPANY APPLICATION TO APPROPRIATE WATER FROM UNDERGROUND SOURCE FOR MINING, MILLING AND DOMESTIC PURPOSES BY FALCON EXPLORATIONS IN ESMERALDA COUNTY, NEVADA

SUMMIT ENGINEERING CORPORATION

59313T 55577 42606