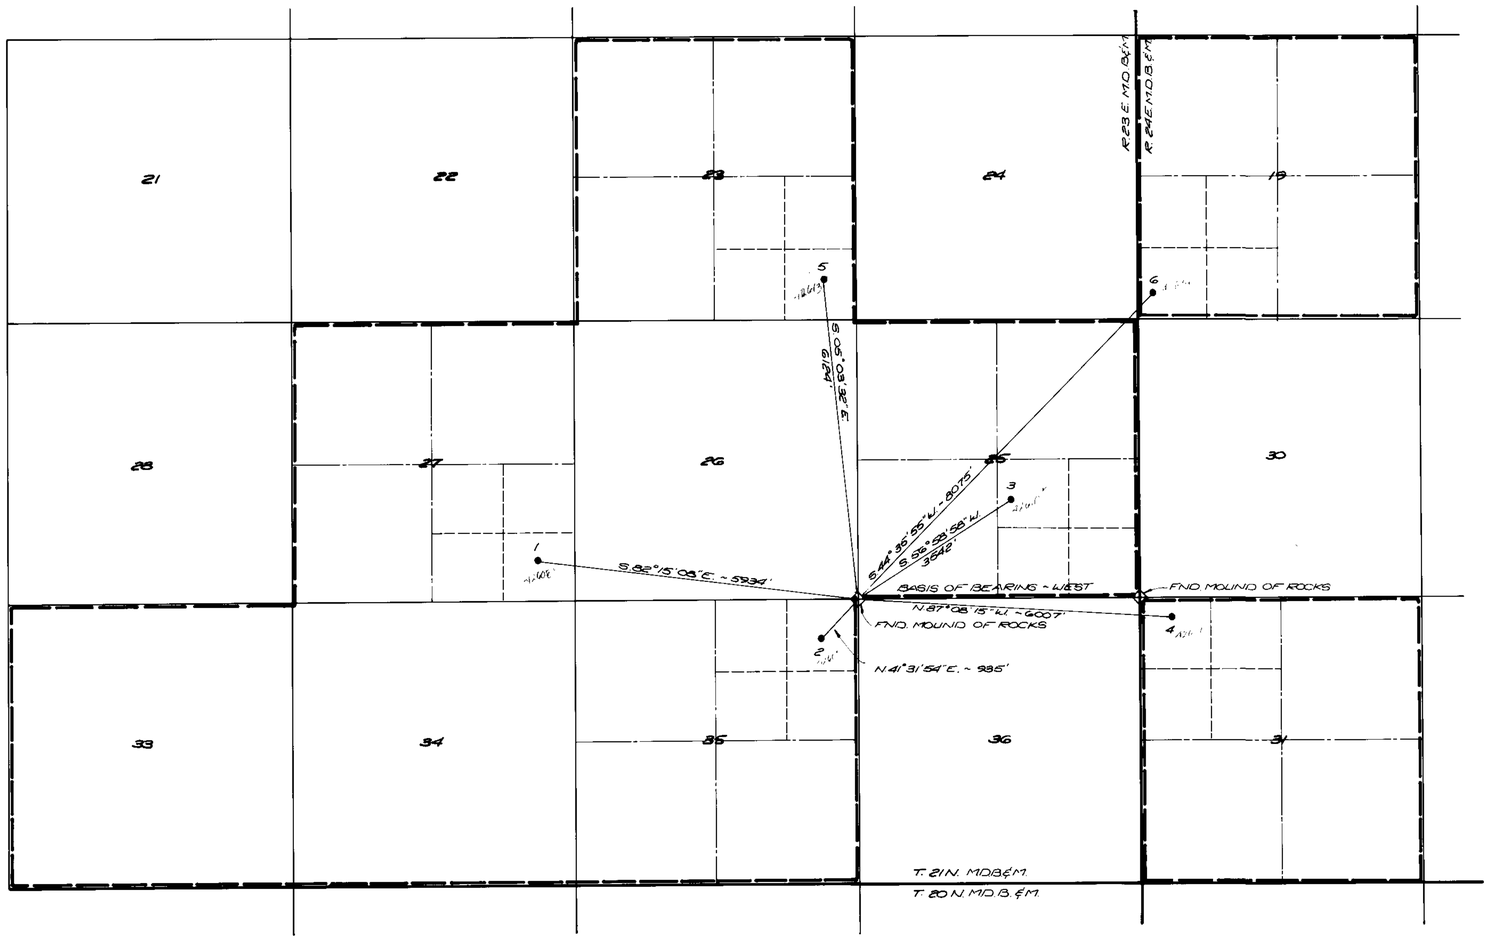

STATE OF NEVADA, }
COUNTY OF WASHOE } SS.

I, DAVID M. BOYER BEING FIRST DULY SWORN, DEPOSE AND SAY THAT THIS MAP, CONSISTING OF 1 SHEET HAS BEEN CORRECTLY DRAWN TO THE DESIGNATED SCALE FROM NOTES OF A SURVEY MADE UNDER MY SUPERVISION AND DIRECTION THE 23 DAY OF APRIL, 1981; THAT IT TRULY AND CORRECTLY REPRESENTS THE PROPOSED LOCATION AND EXTENT OF THE WORKS USED TO DIVERT WATER FROM AN UNDERGROUND SOURCE IN WASHOE COUNTY, BY SOUTHERN PACIFIC LAND CO. FOR MINING, MILLING, AND DOMESTIC PURPOSES. THAT THE PROPOSED POINT OF DIVERSION, THE LOCATION AND NAMES OF ALL OTHER WORKS OR STREAMS WHICH ARE CROSSED BY OR CONNECTED WITH SAID WORKS, ARE FULLY AND CORRECTLY DESIGNATED HEREON

David M. Boyer
STATE WATER RIGHT SURVEYOR

SUBSCRIBED AND SWORN TO BEFORE ME THIS 29 DAY OF APRIL, 1981. NOTARY PUBLIC IN AND FOR WASHOE COUNTY, NEVADA.

Donna L. Chevalier
NOTARY PUBLIC

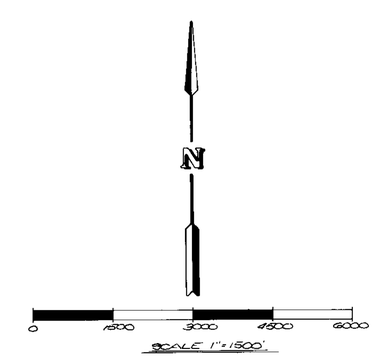

46905
42608 42609 42610 42611 42613 42614

MAP TO ACCOMPANY APPLICATIONS TO APPROPRIATE WATER FROM AN UNDERGROUND SOURCE BY SOUTHERN PACIFIC LAND CO. FOR MINING, MILLING, & DOMESTIC PURPOSES IN WASHOE CO.

OMNI ENGINEERS & PLANNERS
777 WEST SECOND STREET
RENO, NV. 89503

5-4-81
FILED

42614 42613 42611 42610 42609 42608