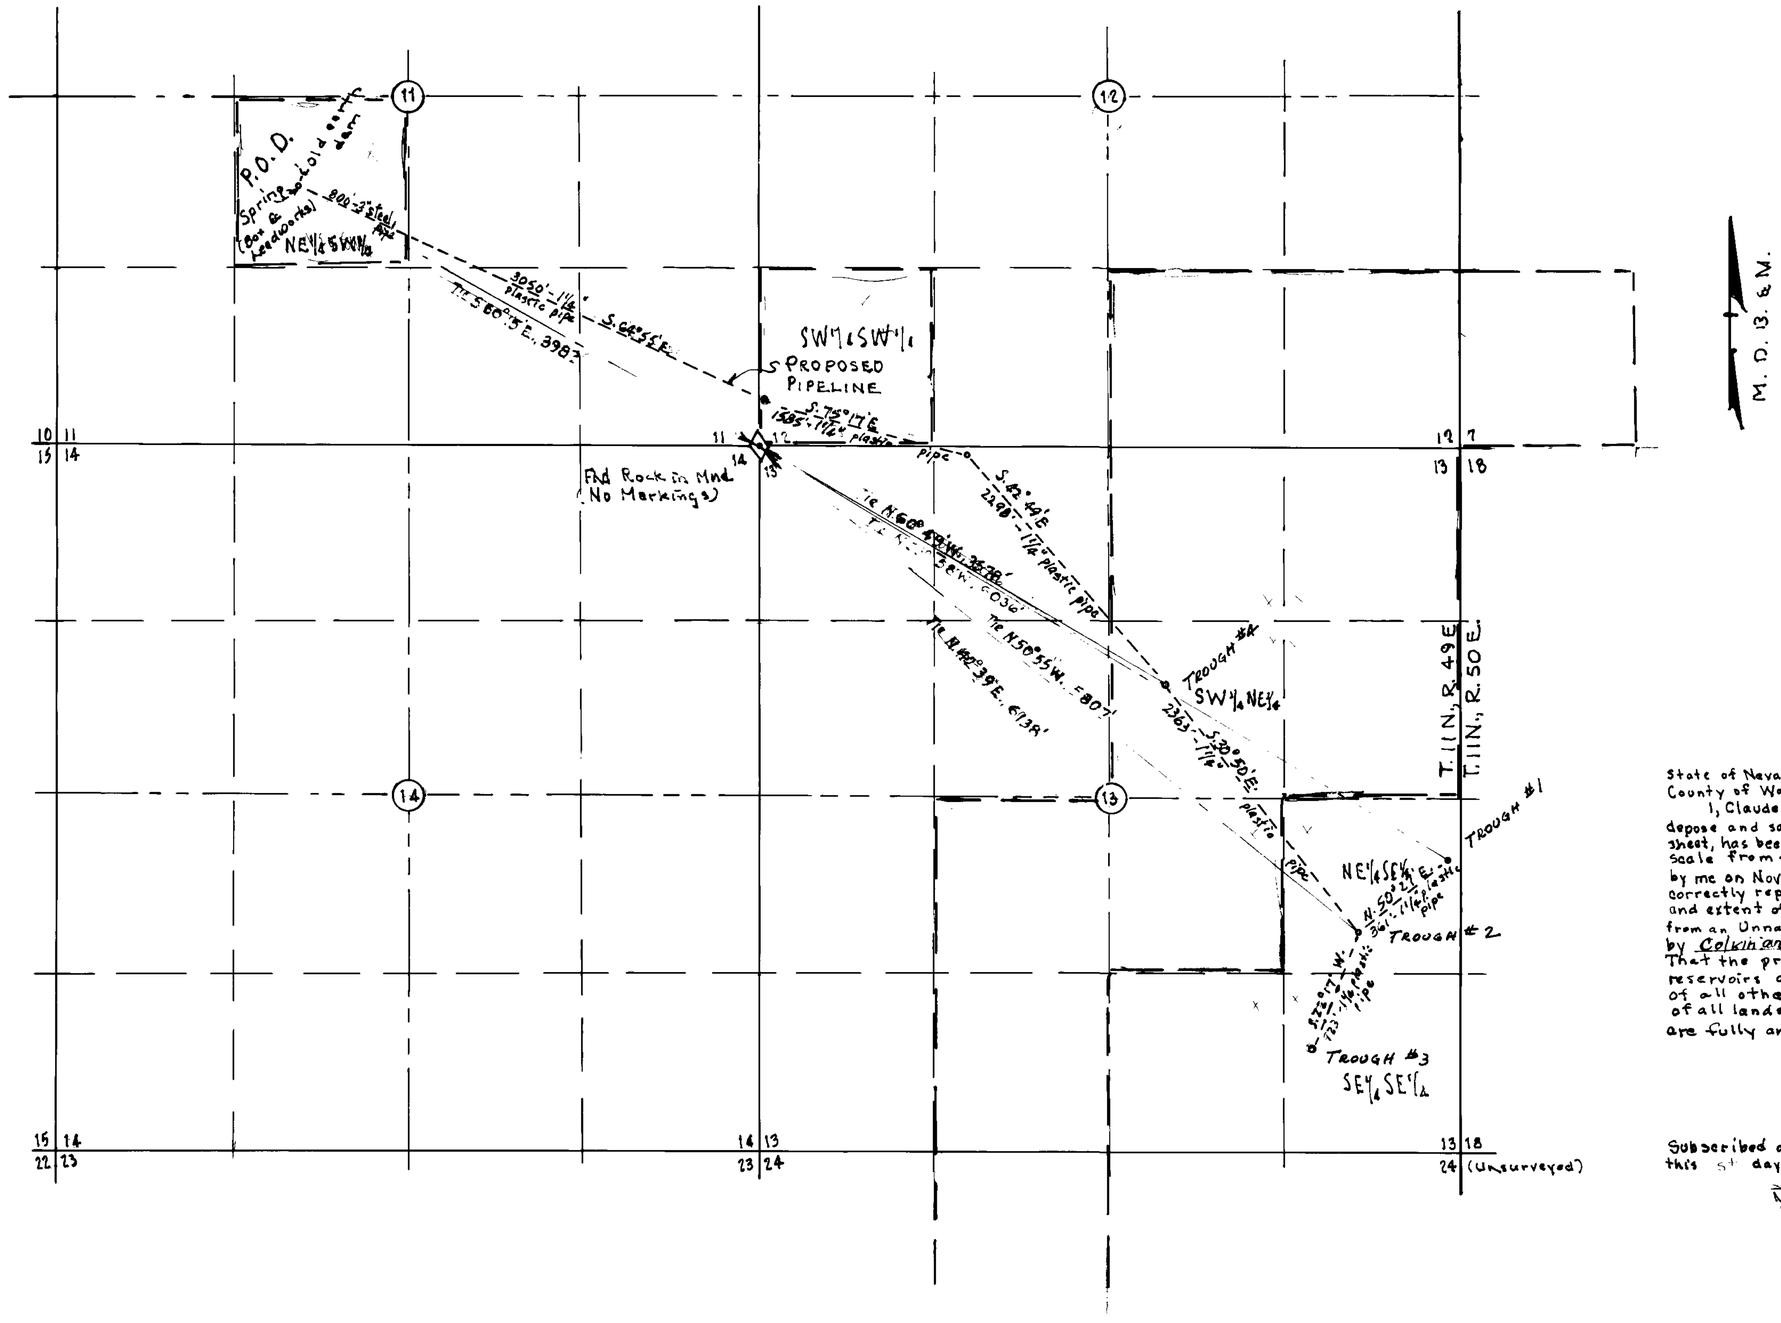

Basis of Bearings Magnetic - Var. 17°30'

State of Nevada ss
County of Washoe

I, Claude E. Hunter, being first duly sworn, depose and say that this map, consisting of one sheet, has been correctly drawn to the designated scale from the field notes of a survey made by me on November 6, 1980; that it truly and correctly represents the proposed locations and extent of the works used to divert water from an Unnamed Spring in Nye, County by Colvin and Son for Stockwatering Purposes That the proposed Point of Diversion, all reservoirs or basins, the location and names of all other works and the boundaries of all lands, showing by 40 Acre subdivisions; are fully and correctly designated hereon.

State Water Right Surveyor
207 - R.E. & L.S. #479

Subscribed and sworn to before me this 5th day of DECEMBER, 1980

Notary Public in and for
Washoe County, State of Nevada.

11644 1/7/87

3-27-81

DEC 2 PM 2 19

SCALE 1" = 600'

MAP
TO ACCOMPANY APPLICATION
TO APPROPRIATE WATER FOR
STOCKWATERING BY CALVIN
and SON FROM ANDERSON
SPRING IN NYE COUNTY

42646