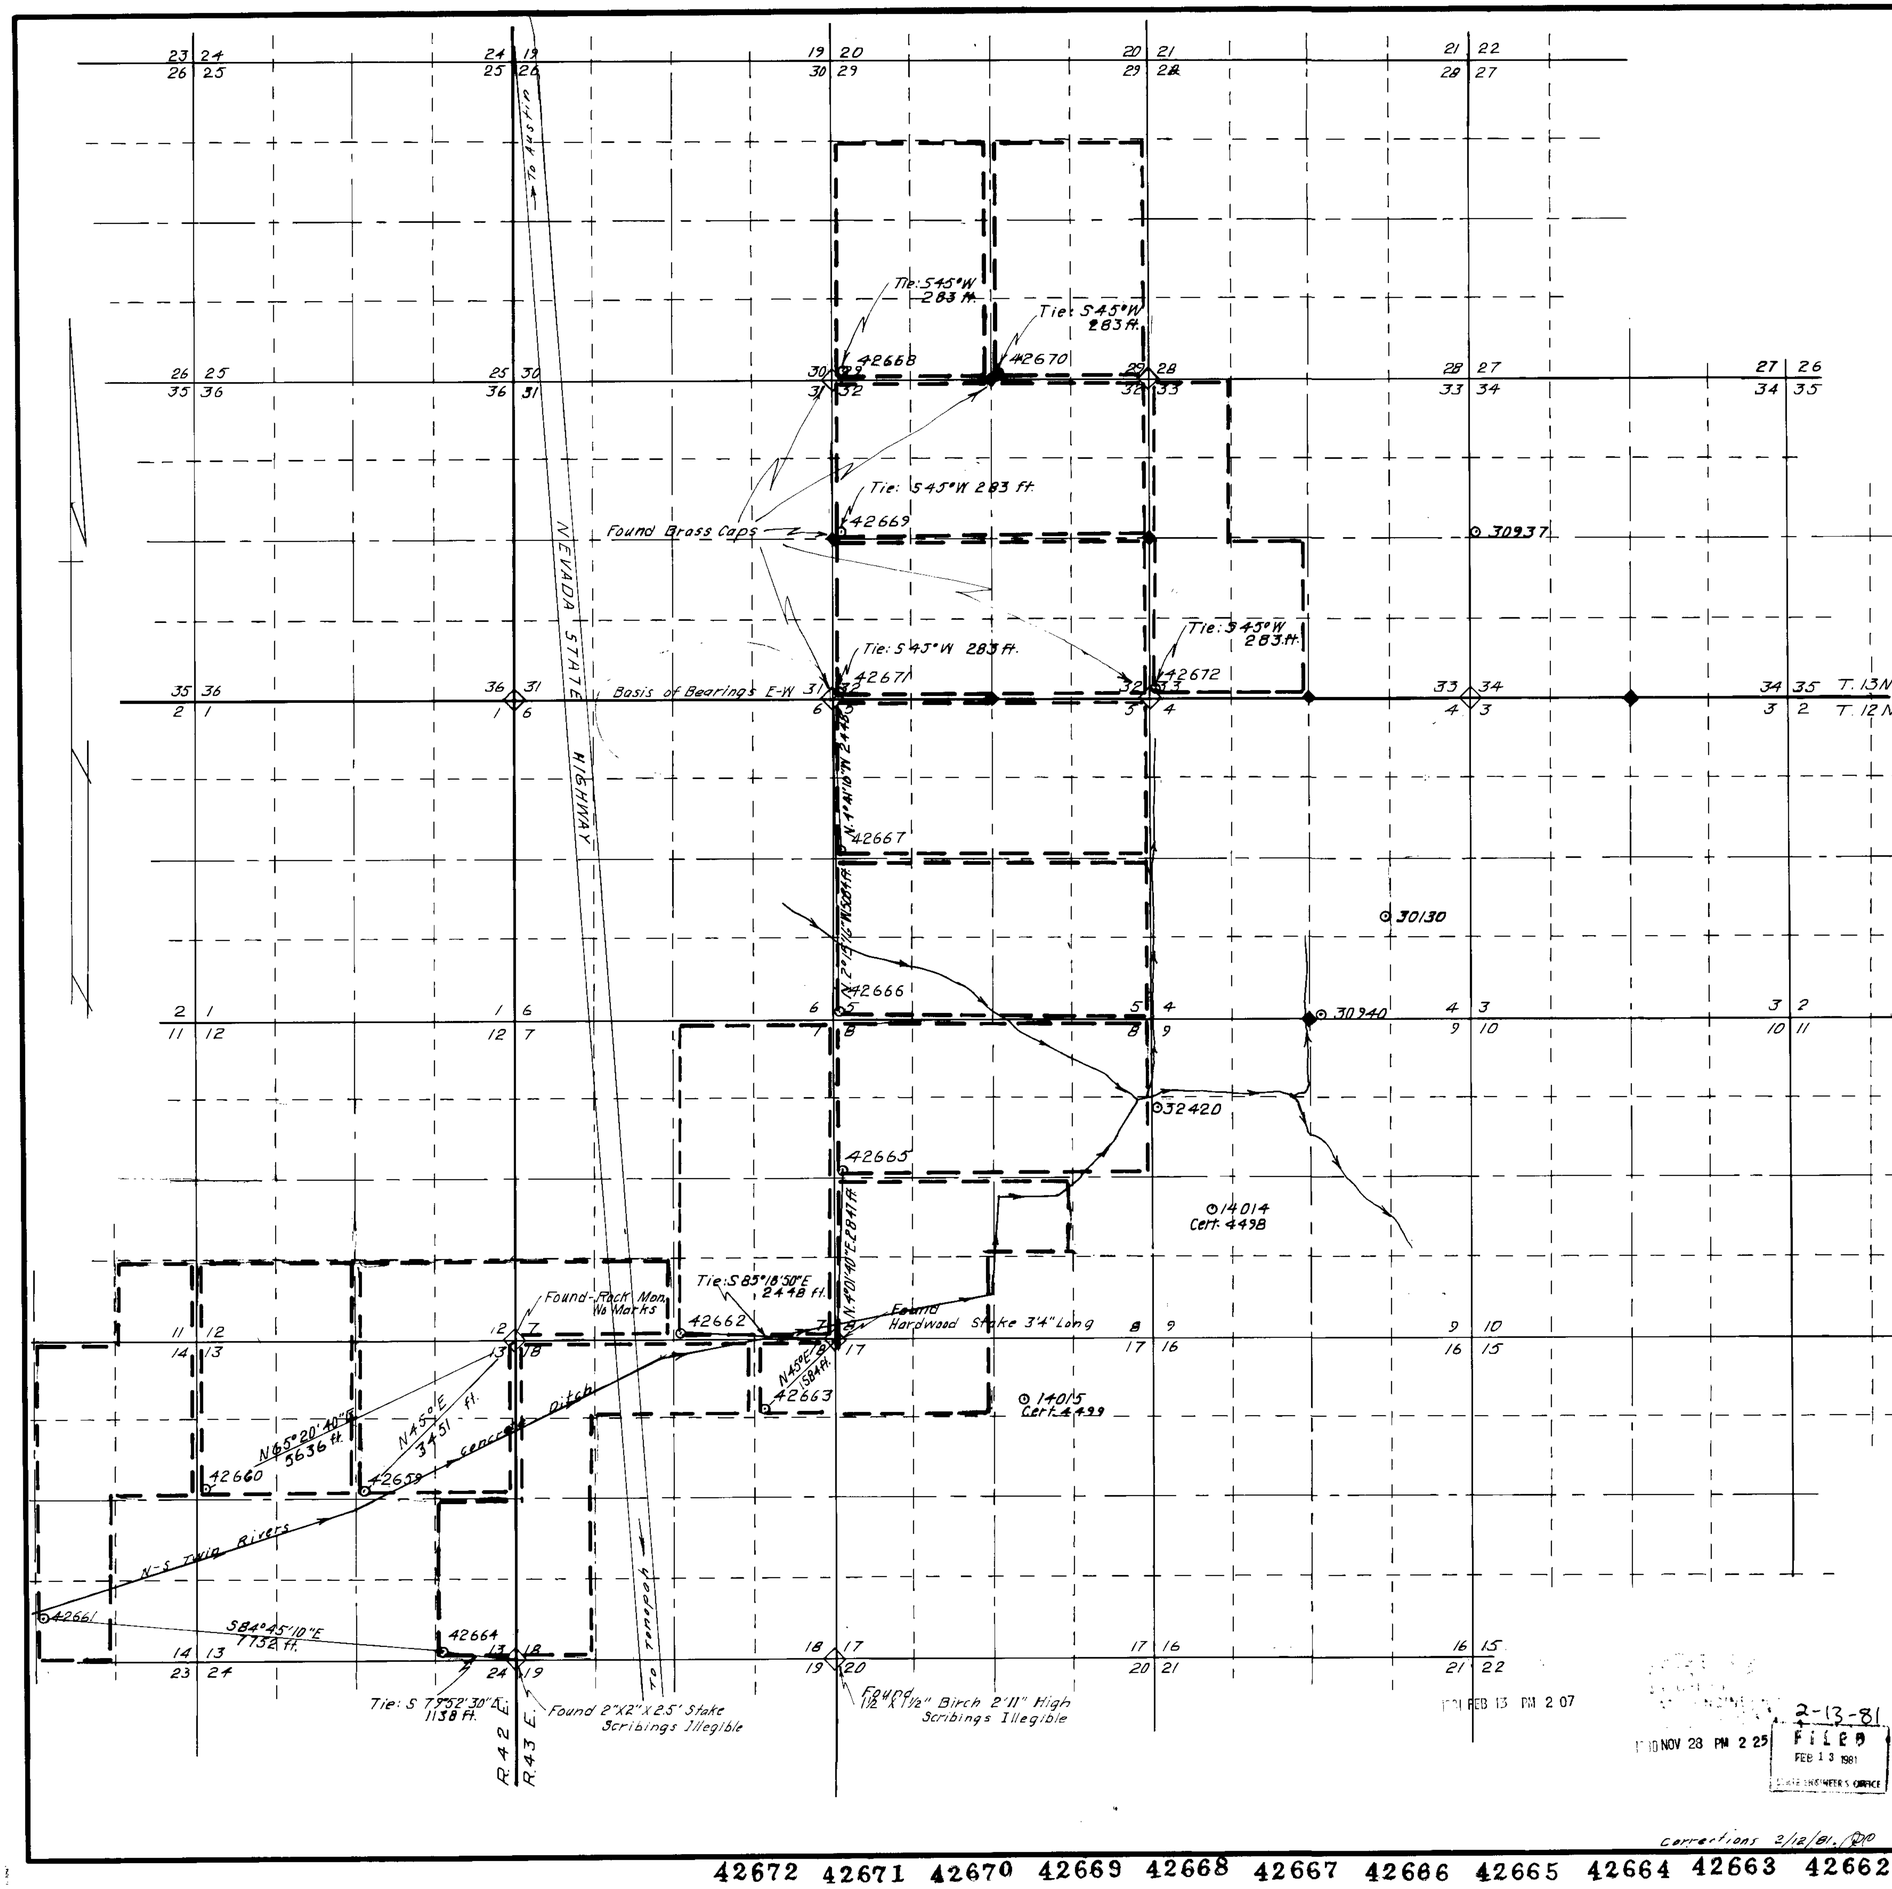


STATE OF NEVADA
COUNTY OF HUMBOLDT SS.

I, J. R. Caldwell being first duly sworn, depose and say that this map, consisting of ---- sheets numbered from 1 to --- inclusive, has been correctly drawn to the designated scale from field notes of a survey made by me, (or under my supervision and direction), between the 6TH day of NOVEMBER, and the 18TH day of NOVEMBER 1980, that it truely and correctly represents the proposed location and extent of the works used to divert water from UNDERGROUND in NYE County, by ZIMMERMAN RANCHING CORP for IRRIGATION purposes That the proposed point of diversion, the location and size of the diviverting channel all reservoirs or basins, the locations and names of all other works which will cross or connect with the proposed works, and the boundary of all lands, showing by 40 acre subdivisions the areas proposed to be irrigated, are fully and correctly designated thereon.

J R Caldwell
State Water Right Surveyor No 276

Subscribed and sworn to before me this 20TH day of NOVEMBER 1980

Roby Caldwell

Scale 1" = 1320'

1320 0 1320 2640 3960 5280

# MAP

To Accompany Application to Appropriate Water

BY ZIMMERMAN RANCHING CORP.
FOR IRRIGATION
FROM UNDERGROUND
IN NYE COUNTY, NEVADA

1981 FEB 13 PM 2 07

1980 NOV 28 PM 2 25

2-13-81
FILED
FEB 13 1981
STATE ENGINEER'S OFFICE

Corrections 2/12/81.

42672 42671 42670 42669 42668 42667 42666 42665 42664 42663 42662 42661 42660 42659