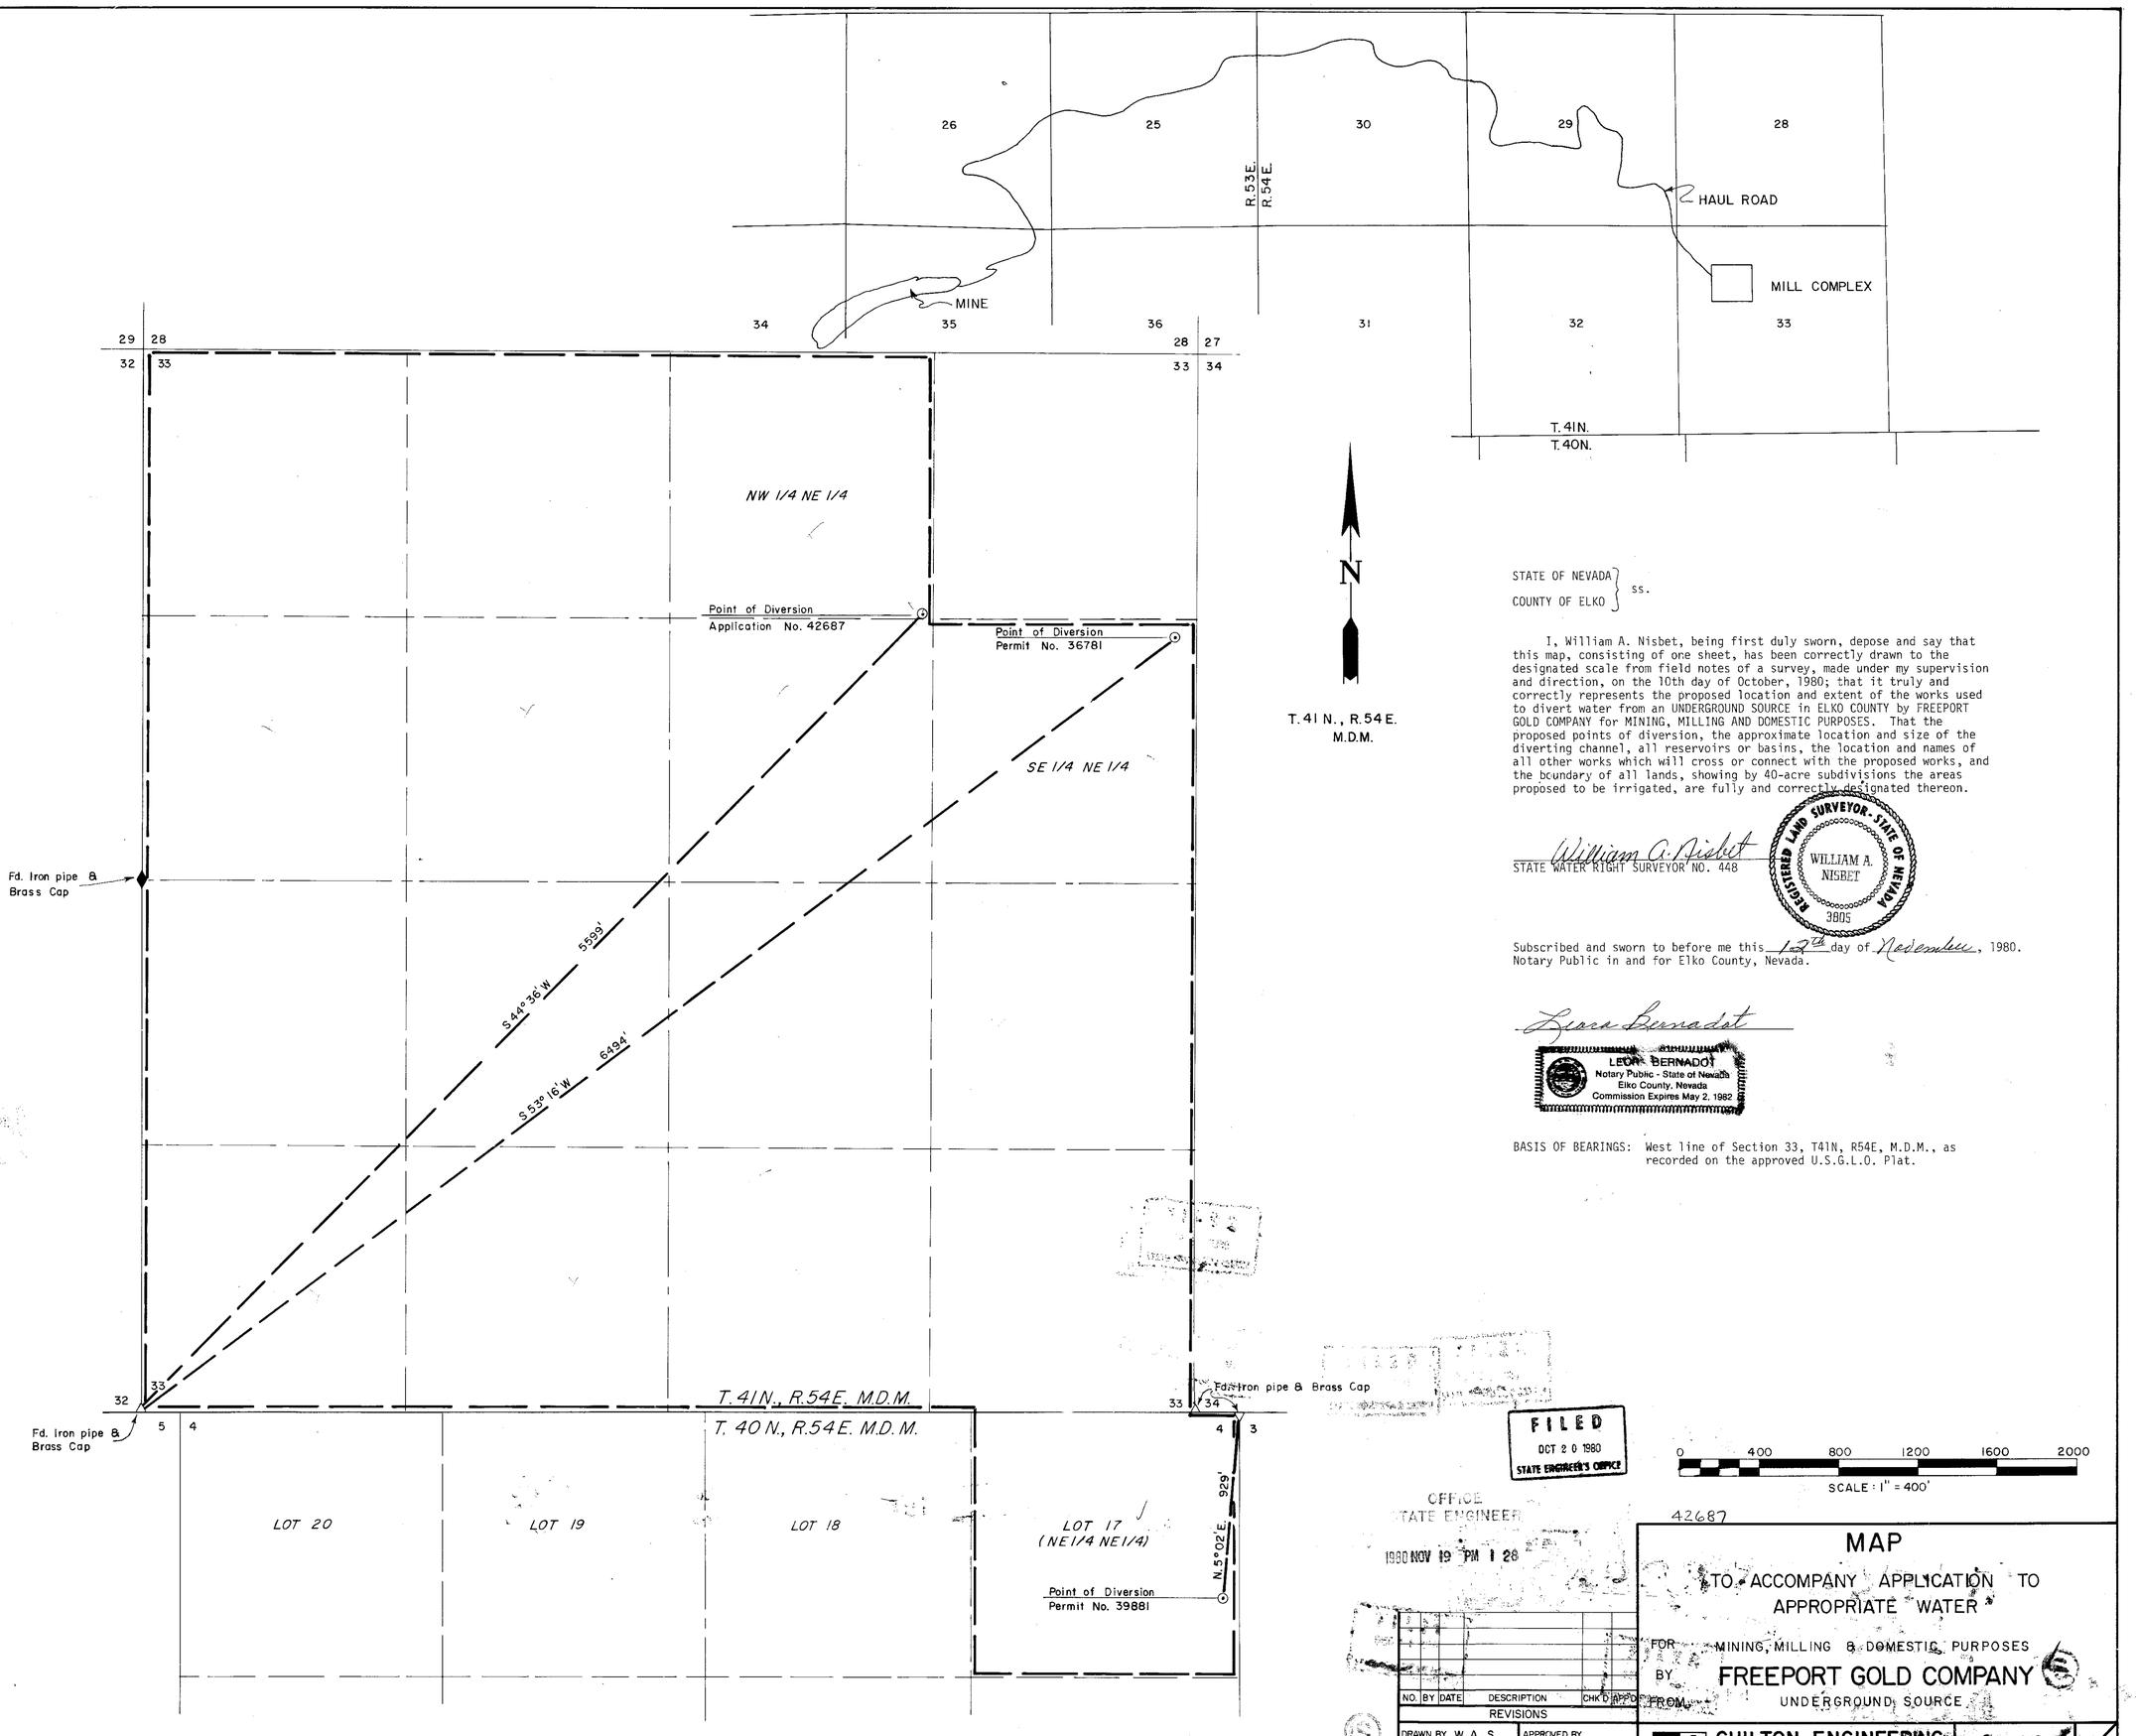

STATE OF NEVADA }
COUNTY OF ELKO } ss.

I, William A. Nisbet, being first duly sworn, depose and say that this map, consisting of one sheet, has been correctly drawn to the designated scale from field notes of a survey, made under my supervision and direction, on the 10th day of October, 1980; that it truly and correctly represents the proposed location and extent of the works used to divert water from an UNDERGROUND SOURCE in ELKO COUNTY by FREEPORT GOLD COMPANY for MINING, MILLING AND DOMESTIC PURPOSES. That the proposed points of diversion, the approximate location and size of the diverting channel, all reservoirs or basins, the location and names of all other works which will cross or connect with the proposed works, and the boundary of all lands, showing by 40-acre subdivisions the areas proposed to be irrigated, are fully and correctly designated thereon.

William A. Nisbet
STATE WATER RIGHT SURVEYOR NO. 448

REGISTERED LAND SURVEYOR - STATE OF NEVADA
WILLIAM A. NISBET
3805

Subscribed and sworn to before me this 12th day of November, 1980.
Notary Public in and for Elko County, Nevada.

Leora Bernadot

LEORA BERNADOT
Notary Public - State of Nevada
Elko County, Nevada
Commission Expires May 2, 1982

BASIS OF BEARINGS: West line of Section 33, T41N, R54E, M.D.M., as recorded on the approved U.S.G.L.O. Plat.

FILED
OCT 20 1980
STATE ENGINEER'S OFFICE

OFFICE
STATE ENGINEER
1980 NOV 19 PM 1 28

0 400 800 1200 1600 2000
SCALE: 1" = 400'

42687

MAP

TO ACCOMPANY APPLICATION TO APPROPRIATE WATER

FOR MINING, MILLING & DOMESTIC PURPOSES

BY FREEPORT GOLD COMPANY

FROM UNDERGROUND SOURCE

NO.	BY	DATE	DESCRIPTION	CHK'D	APP'D
			REVISIONS		

DRAWN BY W.A.S. | APPROVED BY
JOB NO. 2268-001 | DATE 10/80

CHILTON ENGINEERING
421 COURT STREET ELKO, NEVADA

W80093

49220 P+E Pou
APR 22 2016
APR 22 2016
APR 22 2016

86105T 82590T 67070T 65323 65321T 61947T 61946 59275T 56996-T 56755T 47414 42687