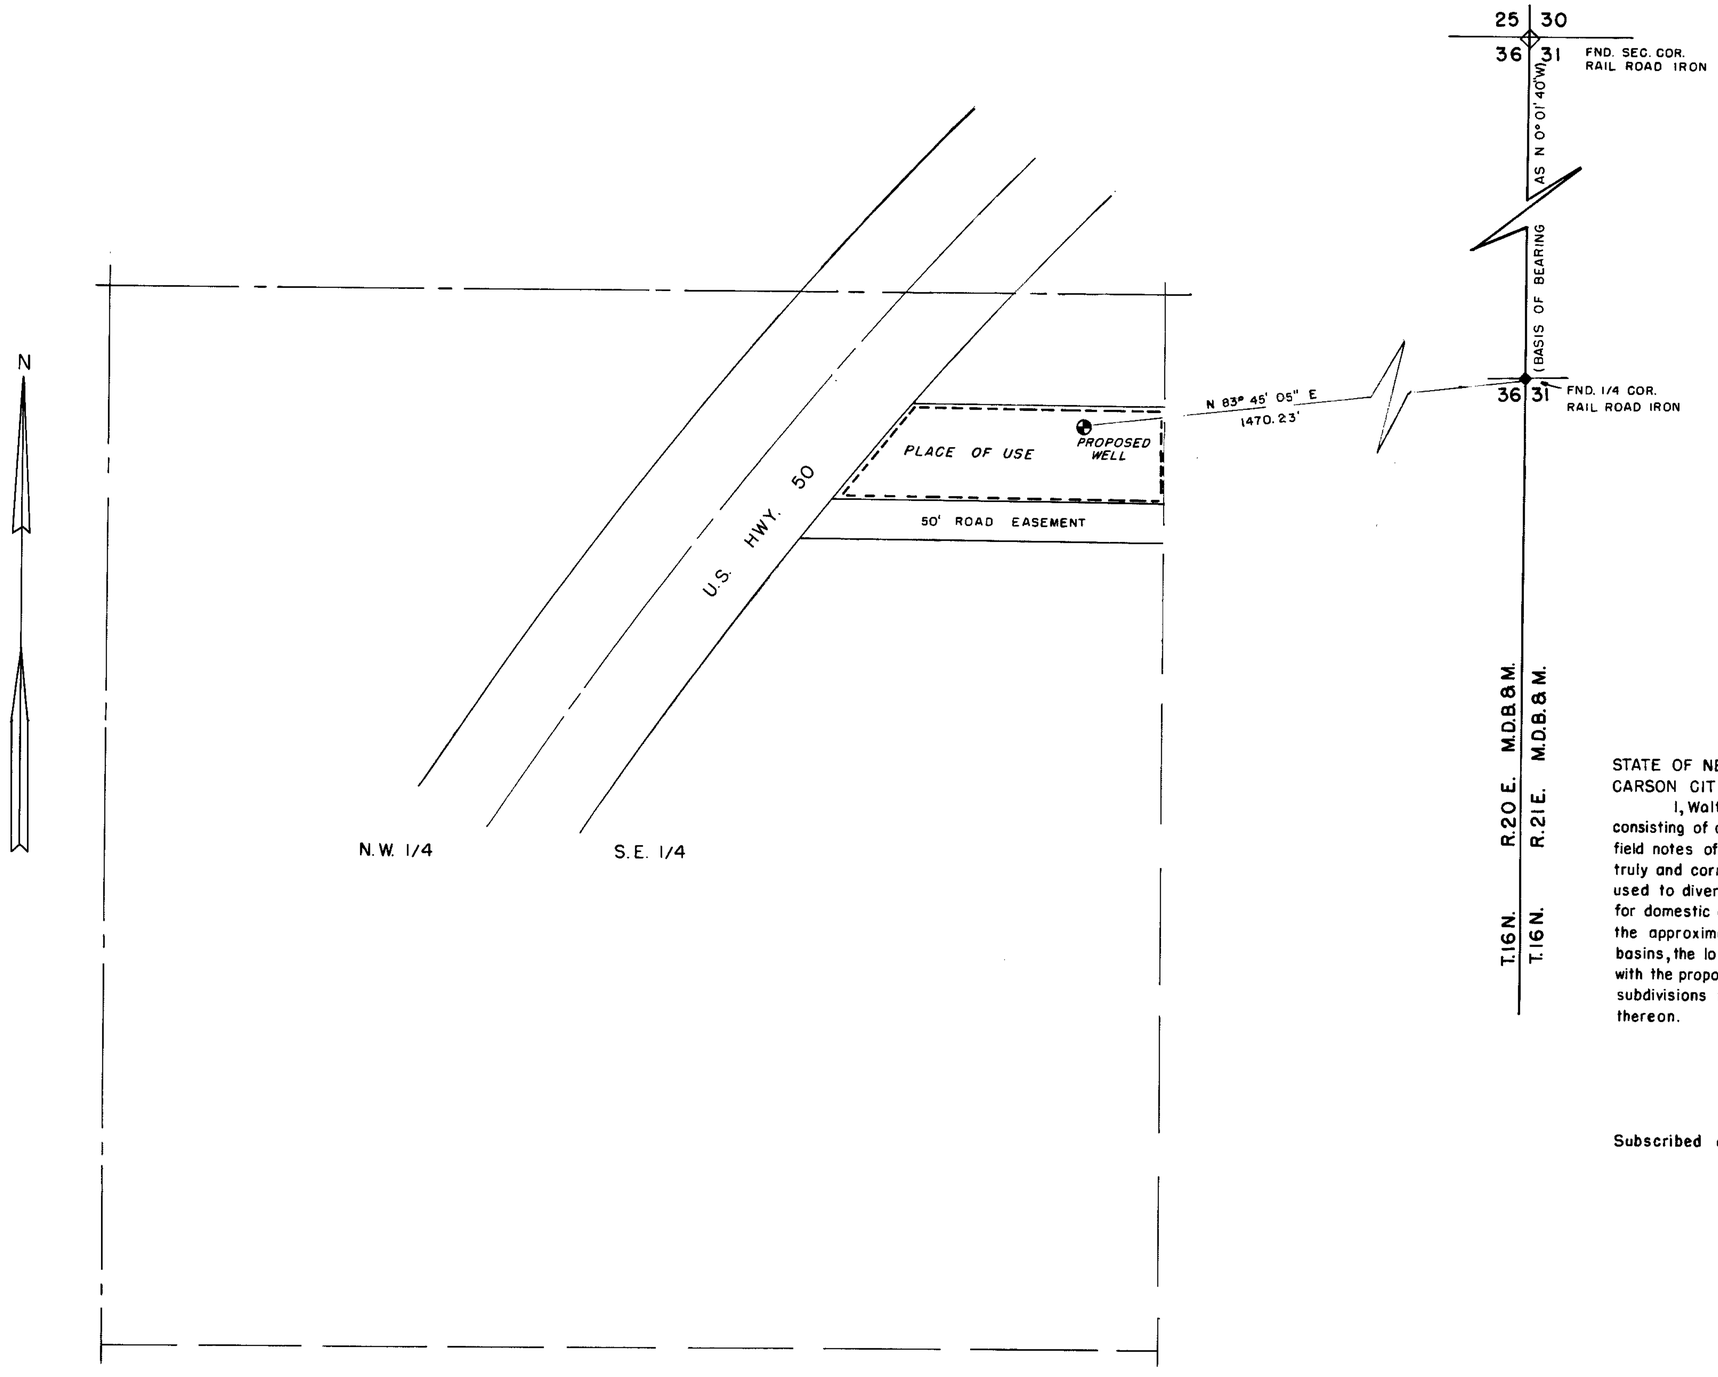

STATE OF NEVADA }
CARSON CITY } s.s

I, Walter G. Reid, being first duly sworn, depose and say that this map consisting of one sheet, has been correctly drawn to the designated scale from field notes of a survey made by me on the 16th. day of October, 1980, that it truly and correctly represents the proposed location and extent of the works used to divert water from underground source in Carson City, by Frank Huszar for domestic and commerical purposes. That the proposed point of diversion, the approximate location and size of the diverting conduit, all reservoirs or basins, the location and names of all other works which will cross or connect with the proposed works, and the boundary of all lands, showing by 40- acre subdivisions the area and place of use are fully and correctly designated thereon.

Walter G. Reid
State Water Right Surveyor

Subscribed and sworn to before me this 28th day of October, 1980

Mary Beth Callahan

MARY BETH CALLAHAN
Notary Public - State of Nevada
Carson City
My Appointment Expires May 3, 1983

CERTIFICATE NO. [illegible] ISSUED 5-5-97

SCALE: 1" = 100'

0 25 50 100 200 300 400 500

FILED
OCT 28 1980
STATE ENGINEER'S OFFICE

OCT 28 PM 4 20

MAP
TO ACCOMPANY APPLICATION
TO APPROPRIATE WATER FOR
DOMESTIC & COMMERCIAL
BY FRANK HUSZAR
FROM UNDERGROUND SOURCE

42725