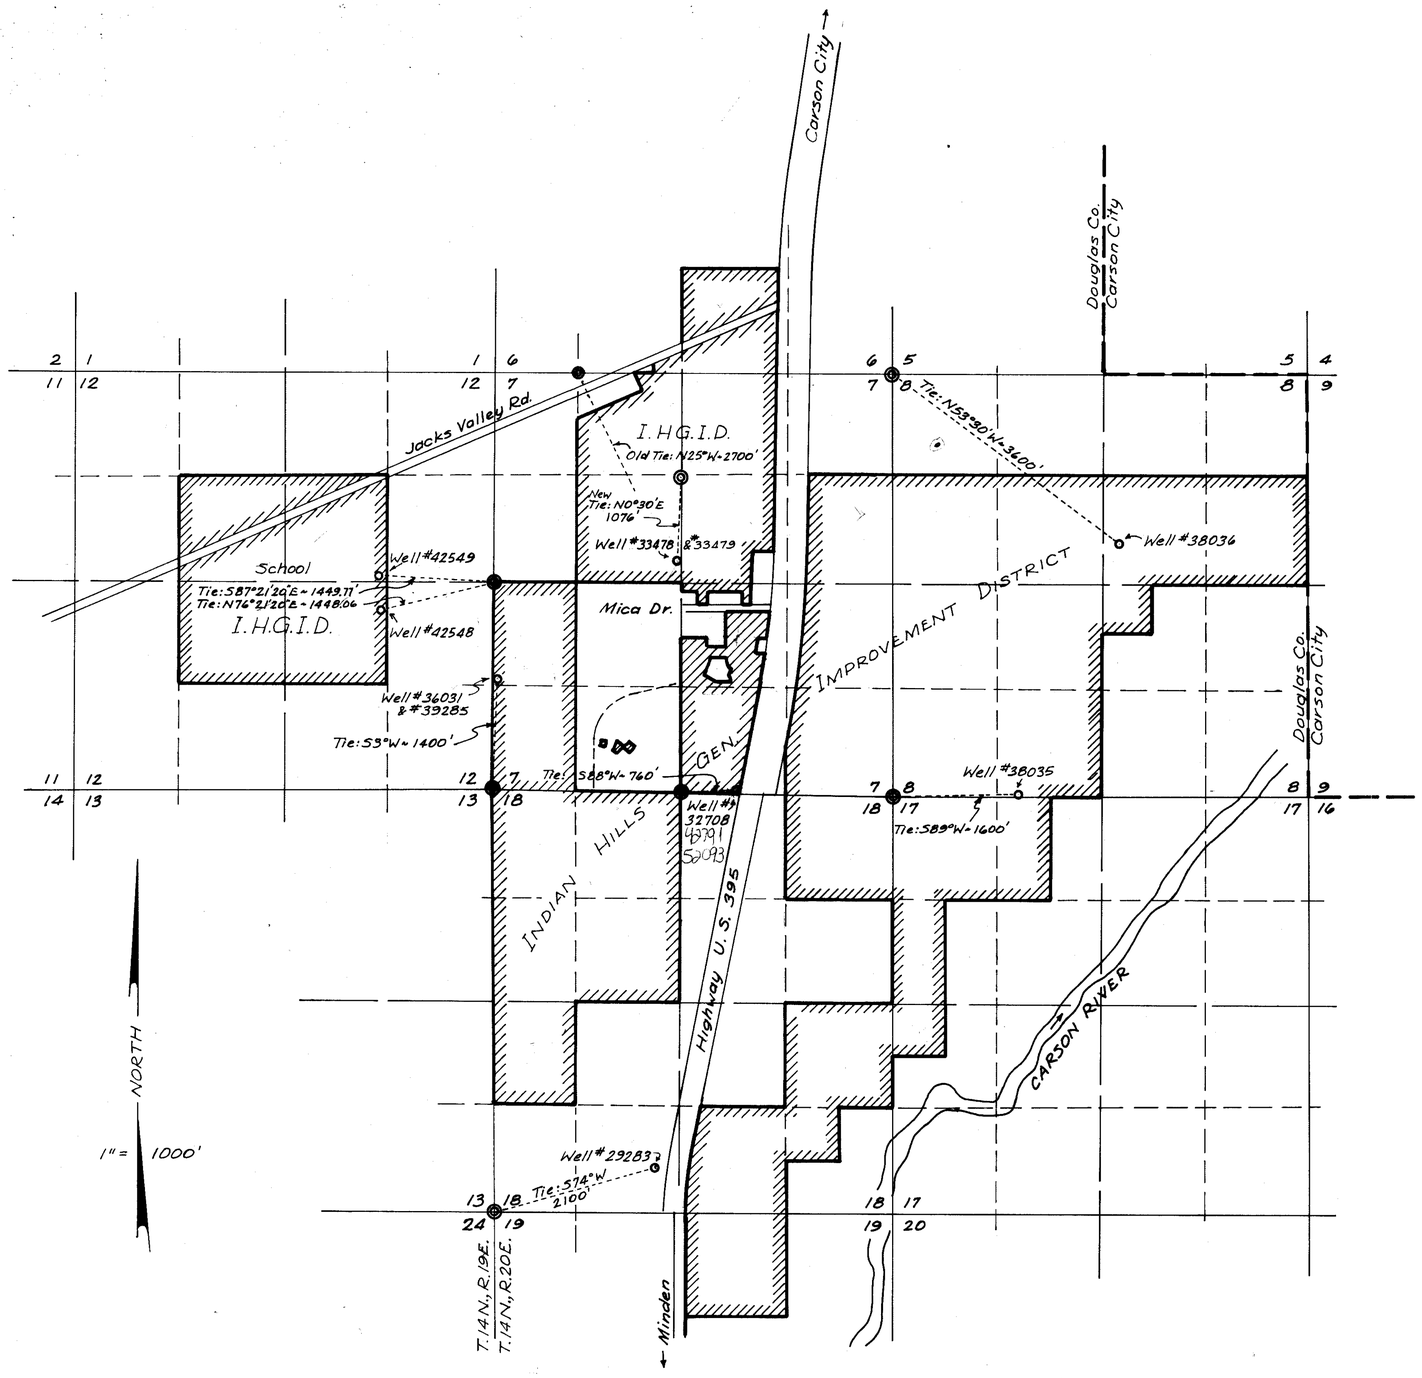

[redacted] CERTIFICATE No. [redacted] ISSUED [redacted]

[redacted] CERTIFICATE No. [redacted] ISSUED [redacted]

[redacted] CERTIFICATE No. [redacted] ISSUED [redacted]

CERTIFICATE No. ISSUED

[redacted]

FILED
MAR 5 1981
STATE ENGINEER'S OFFICE

0 1 2 3
Thousands of Feet

RECEIVED
MAR 5 1981
STATE ENGINEER'S OFFICE

STATE OF NEVADA
CARSON CITY COUNTY

I, Robert C. Downer, being first duly sworn, depose and say that this map, consisting of one sheet, has been correctly drawn to the correct scale from property surveys and U.S.B.L.M. Plat maps, that it truly and correctly represents the actual location and extent of the works used to divert water from wells belonging to the Indian Hill General Improvement District under Permit Nos. 29283, 32708, 32709, 33478, 33479, 36031, 42548, 42549, 38035, 38036 and 39285 for Quasi-Municipal purposes, that the location and extent of lands within the service area of Indian Hills General Improvement District, and the changed area of use for water applied for under these Applications, is fully and correctly designated hereon, and all existing places of use are within the proposed changed areas of use.

[redacted] State Water Rights Surveyor #314

Subscribed and sworn to before me this [redacted] day of November, 1980.

JEAN WILLIAMS
NOTARY PUBLIC - NEVADA
CARSON CITY
My Commission Expires Sept. 24, 1981

[redacted]
Notary Public in and for Carson City, Nevada.

LEGEND:

- Found Brass Cap Sec. Cor.
- Point of Diversion for Well
- Proposed Area of Use (Indian Hills Gen. Imp. Dist.)

Basis of Brng: Brngs. as shown on U.S.B.L.M. Plat of T.14N., R.20E., dated Apr. 29, 1966.

MAP TO ACCOMPANY
APPLICATION TO CHANGE PLACE OF USE
OF WATER FROM UNDERGROUND SOURCES
(EIGHT WELLS)
BY
INDIAN HILLS GENERAL IMPROVEMENT DISTRICT
SCALE: 1" = 1000'

DOWNER ENGINEERING CARSON CITY, NEV.

83994
83993
83992
82733
82024T
78200
78198
77949
74518

68339 65114 55540 55539 55538 [redacted] 42801 42800 42799 42798 42797 42796 42795 42792 [redacted] 42793 filed under