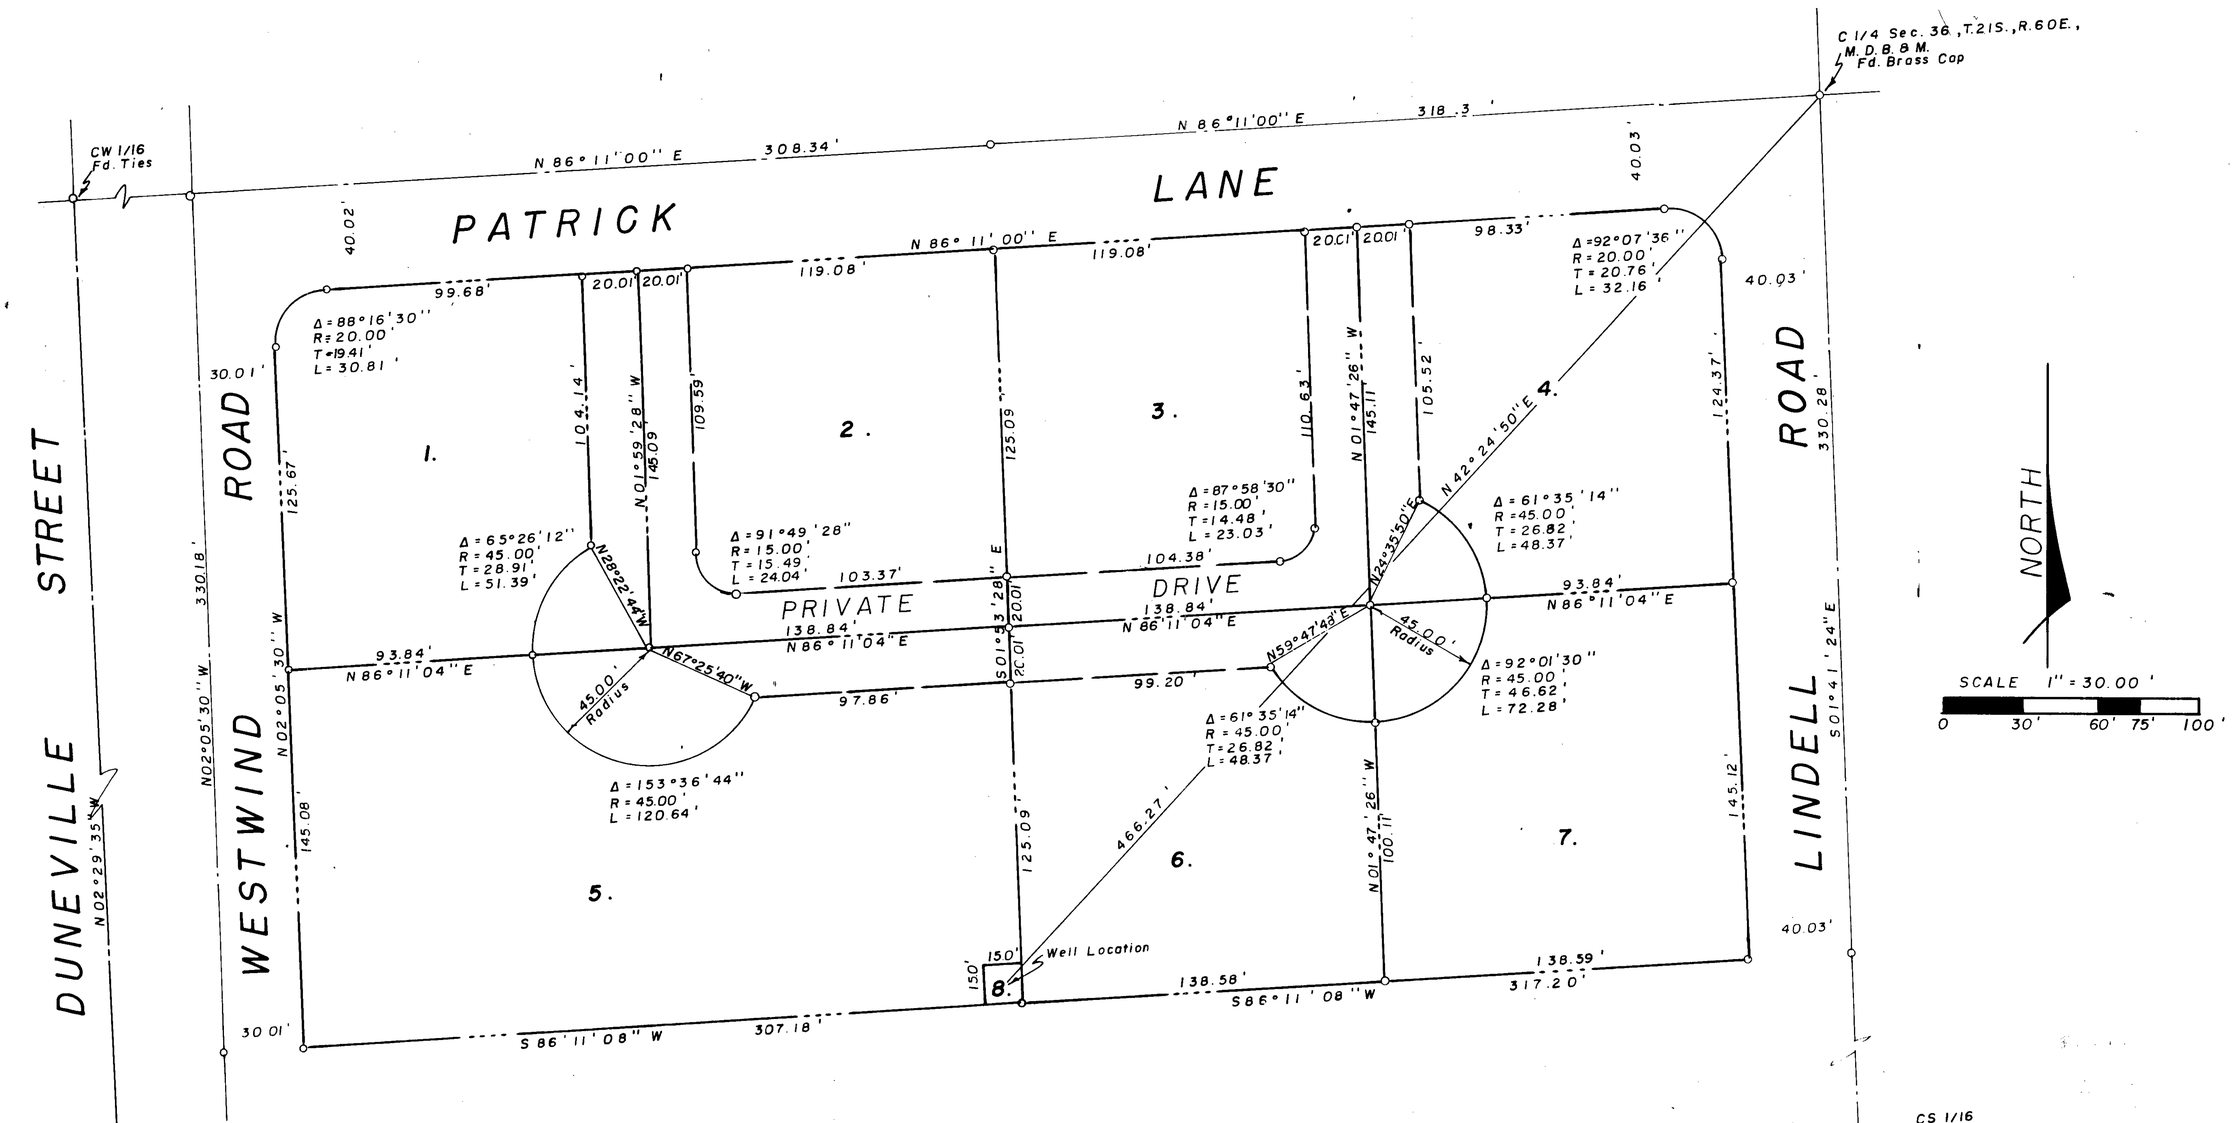

BASIS OF BEARINGS

The Basis of Bearings for this map is centerline of Duneville Street as recorded in FILE 22, PAGE 76 of PARCEL MAPS. Bearing N 02°29'35" W.

AFFIDAVIT

I, Karsten T. Bronken, being duly sworn, depose and state that this map has been correctly drawn to the designated scale and is the result of an actual survey made by me, and that it correctly represents the location of a proposed well for the purpose of furnishing domestic water to the parcels shown hereon. The present owners of the parcel maps shown hereon are Jerry Dean
The field survey was completed on March 5, 1981.

Karsten T. Bronken
Karsten T. Bronken, State Water Rights Surveyor, Nev. Cert. No. 555

Subscribed and sworn to before me this 5th day of March, 1981.

A. Paul Stevens
A. Paul Stevens, Notary Public in and for Clark County, Nevada

A. PAUL STEVENS
Notary Public—State of Nevada
COUNTY OF CLARK
My Commission Expires July 25, 1981

FILED
MAR 12 1981
STATE ENGINEER'S OFFICE

OFFICE STATE ENGINEER
1981 MAR 12 PM 2 12

42825

MAP TO ACCOMPANY AMENDED APPLICATION OF SERIAL NO.42825 FOR A COMMUNITY WELL BY JERRY DEAN FROM AN UNDERGROUND SOURCE LAS VEGAS ARTESIAN BASIN CLARK COUNTY, NEVADA

72781 51914 42825