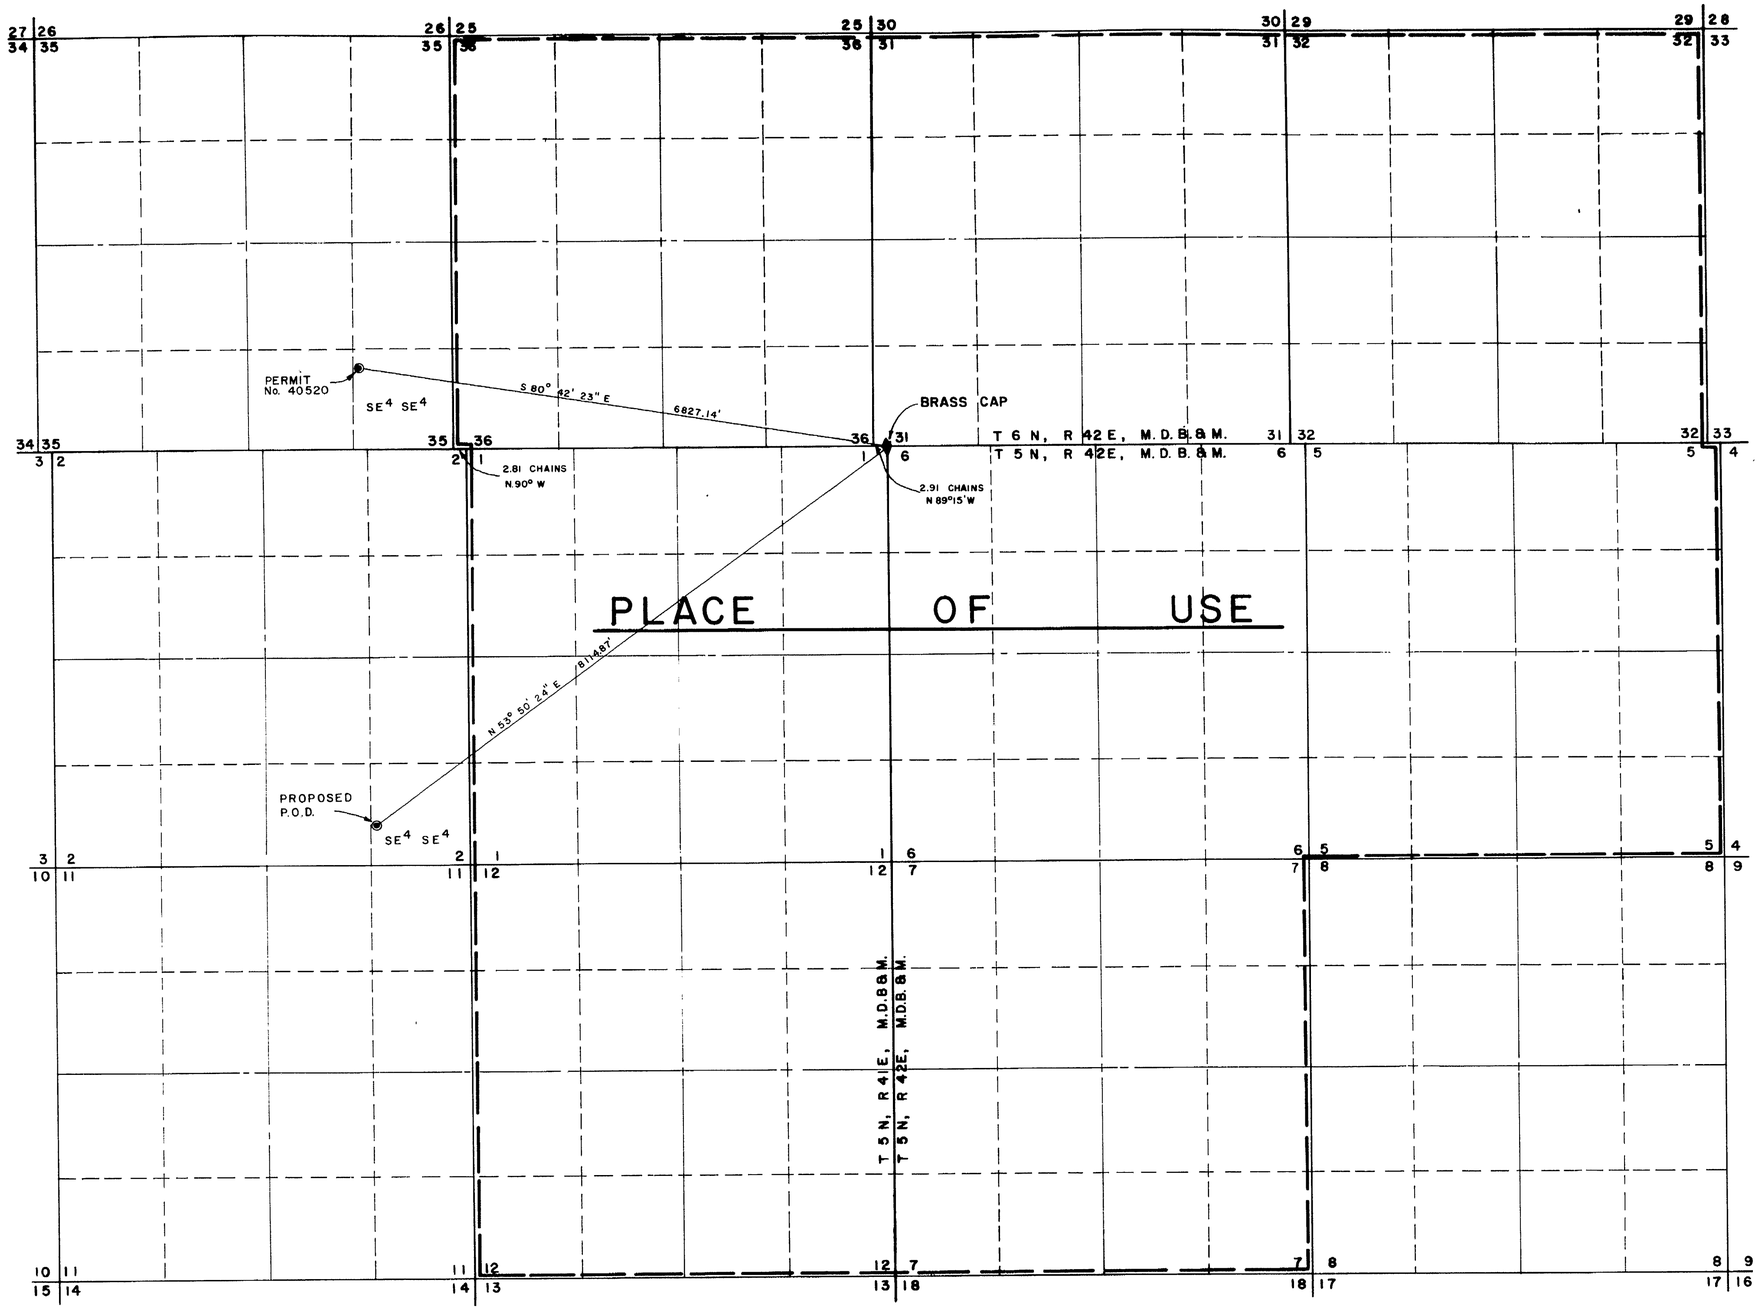

NOTARY

SUBSCRIBED AND SWORN TO BEFORE ME THIS 14th DAY OF November 1980.
NOTARY PUBLIC IN AND FOR NYE COUNTY, NEVADA

Lynne M. Boni
NOTARY PUBLIC IN AND FOR THE STATE OF NEVADA

BASIS OF BEARING

DEPENDENT RESURVEY OF SEC. 6, T. 5 N., R. 42 E., M.D.B.&M. ON MARCH 22, 1971, BY GOODSON AND HARRIS AND SURVEY OF T. 5 N., R. 41 E., M.D.B.&M. ON MAY 31, 1881.

STATE OF NEVADA } SS.
COUNTY OF NYE

SURVEYOR

I, JERRY C WILLIAMS, BEING FIRST DULY SWORN DEPOSE AND SAY THAT THIS MAP CONSISTING OF 1 SHEET HAS BEEN CORRECTLY DRAWN TO THE DESIGNATED SCALE FROM FIELD NOTES OF A SURVEY MADE BY ME, (OR UNDER MY SUPERVISON AND DIRECTION), BETWEEN THE 11 DAY OF NOVEMBER, AND THE 12 DAY OF NOVEMBER, 1980; THAT IT TRULY AND CORRECTLY REPRESENTS THE PROPOSED LOCATION AND EXTENT OF THE WORKS USED TO DIVERT WATER FROM UNDERGROUND SOURCES IN NYE COUNTY, BY THE ANACONDA COMPANY FOR MILLING, MINING AND DOMESTIC PURPOSES

Jerry C Williams
JERRY C WILLIAMS
STATE WATER RIGHTS SURVEYOR # 592

FILED
NOV 17 1980
STATE ENGINEER'S OFFICE

OFFICE
STATE ENGINEER

1980 NOV 17 AM 10 50

0 1000 2000 3000 4000 5000
SCALE 1" = 1000

-2436

MAP TO ACCOMPANY APPLICATION
TO CHANGE THE POINT OF DIVERSION
OF PERMIT 40520
FOR MILLING, MINING
AND DOMESTIC PURPOSES
FROM UNDERGROUND SOURCES
BY THE ANACONDA COMPANY
IN NYE COUNTY NEVADA

SHEET 1 OF 1

42836