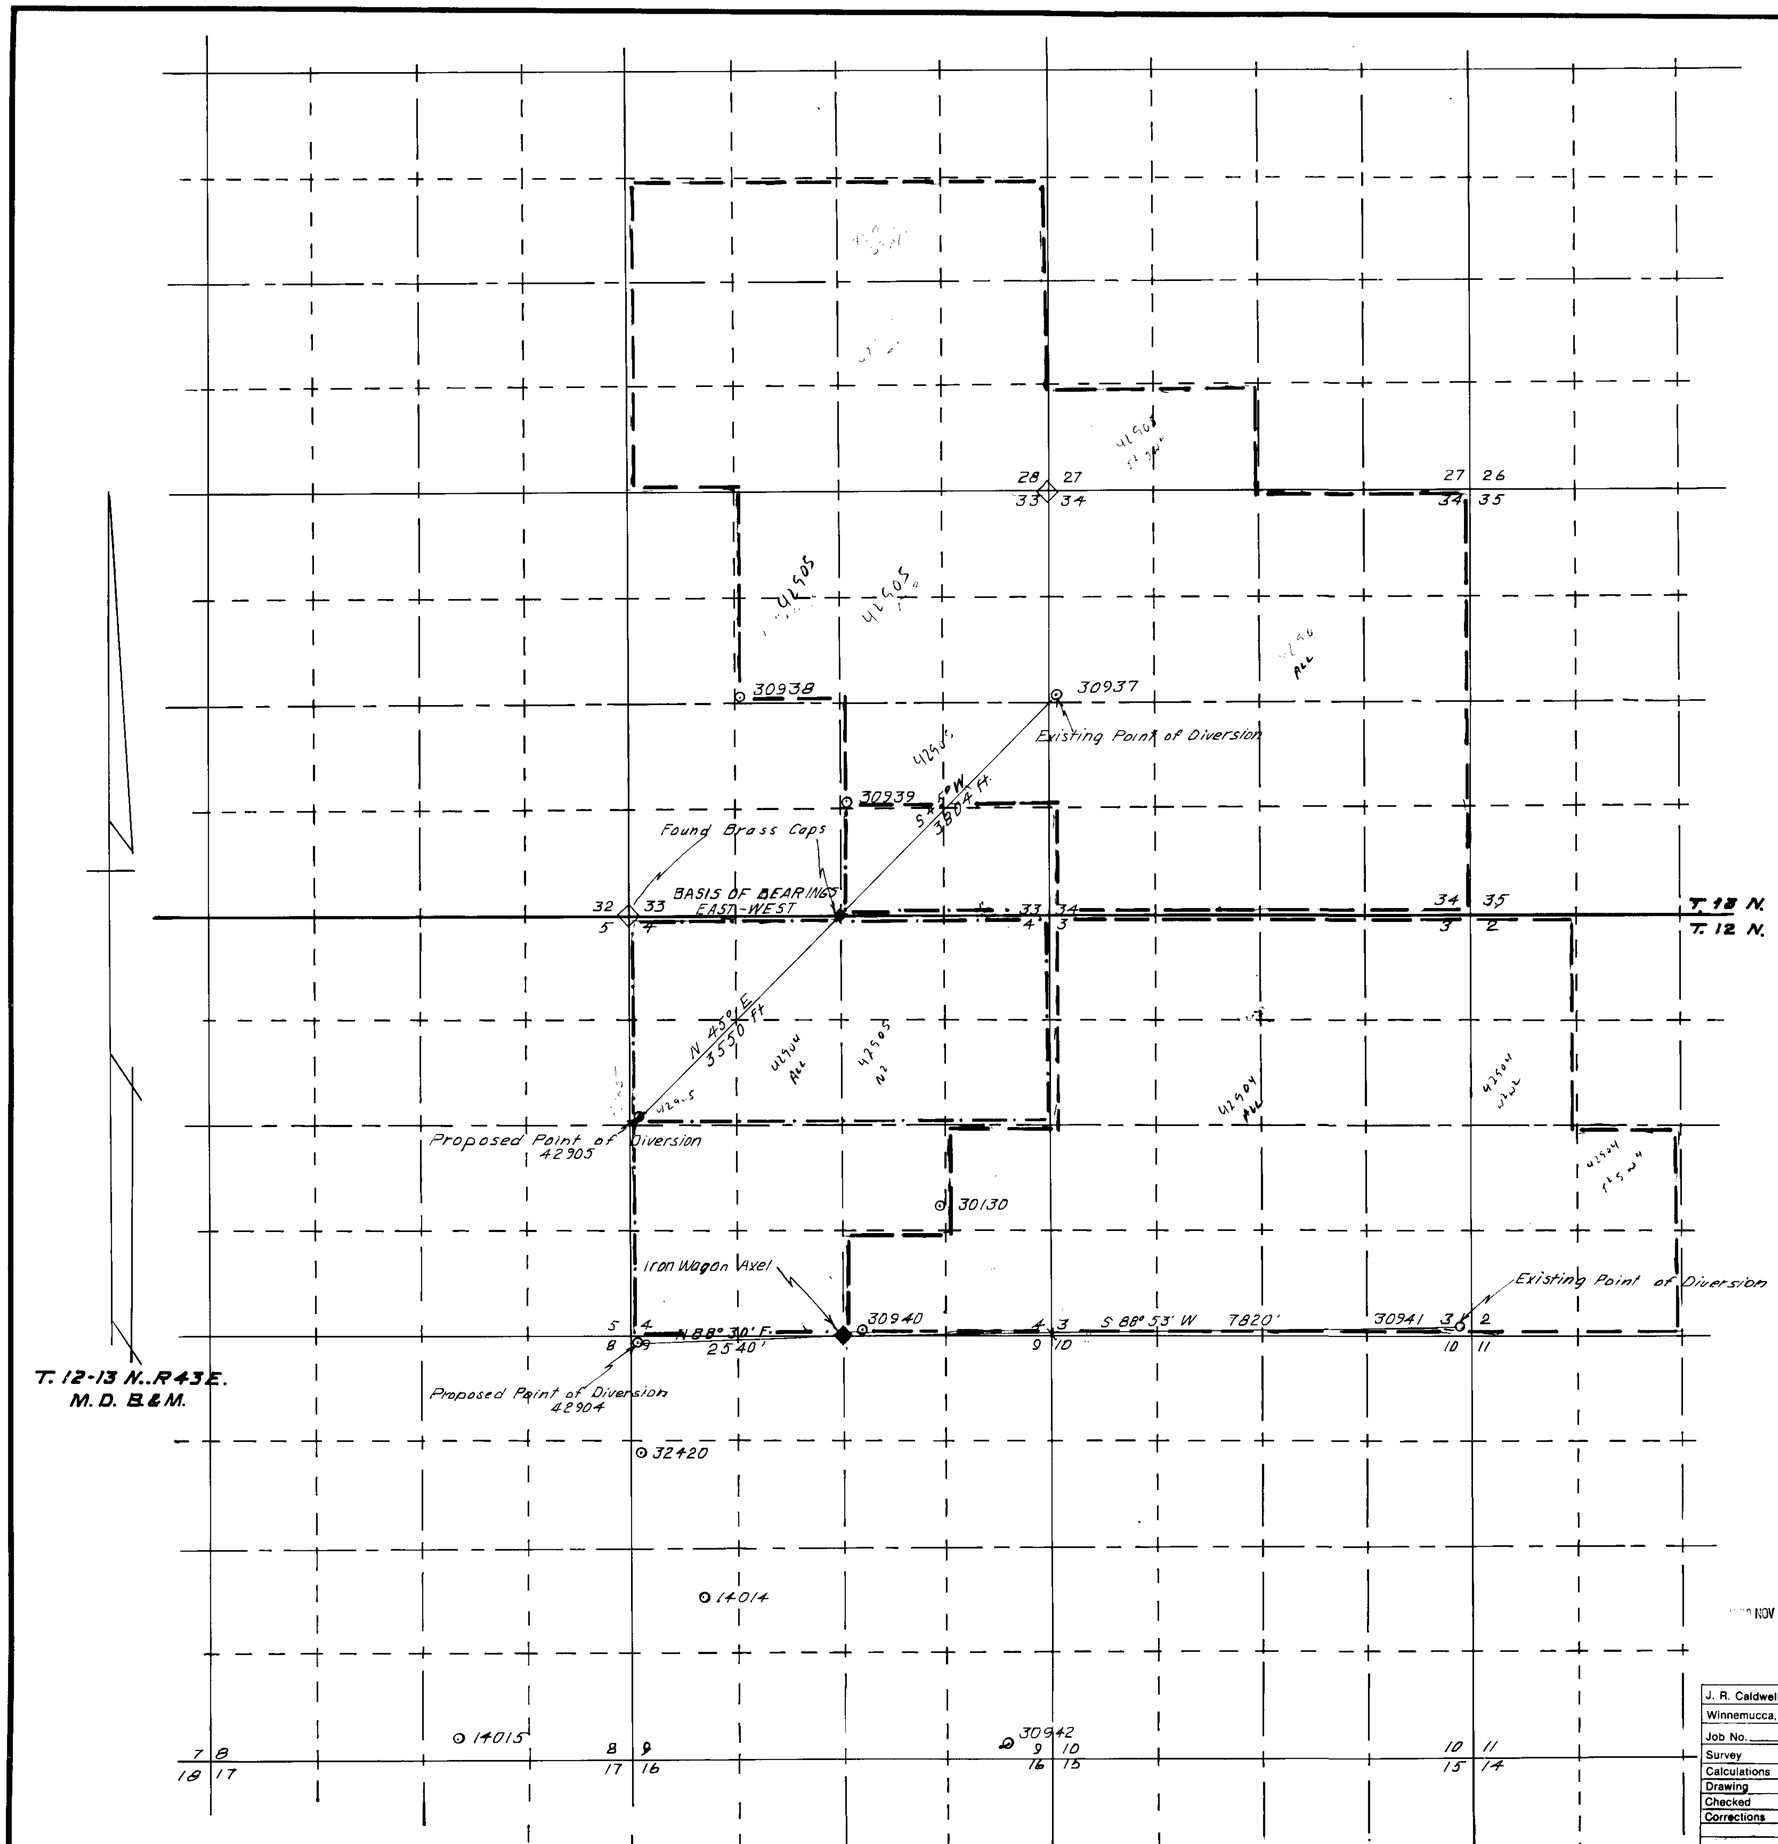

STATE OF NEVADA
COUNTY OF HUMBOLDT } SS

I, J. R. Caldwell, being first duly sworn, depose and say that this map, consisting of ... sheets, has been correctly drawn to the designated scale from field notes of a survey made by me, (or under my supervision and direction) ON THE 5TH DAY OF NOVEMBER, 1980, that it truly and correctly represents the proposed location and extent of the works used to divert water from UNDERGROUND in NYE County, by ZIMMERMAN RANCHING CORP. for IRRIGATION.

That the proposed point of diversion, the location and size of the diverting channel, all reservoirs and basins, location and description of all measuring devices, and the boundary of all lands SHOWING BY 10-ACRE SUBDIVISIONS THE LAND TO B IRRIGATED

and the location and names of all other works or streams which are crossed by or connected with said works are fully and correctly designated thereon.

J. R. Caldwell
State Water Right Surveyor No. 2768
Nov. 26/80

Subscribed and sworn to before me this 26th day of November 1980

Robyn Caldwell

ROBYN L. CALDWELL
Notary Public State of Nevada
Humboldt County
My Commission Expires Mar. 8, 1981

FILED
APR 24 1981
STATE ENGINEER'S OFFICE

Scale 1" = 1000'

1000 0 1000 2000 3000 4000

42904-5

NOV 23 PM 2 25

J. R. Caldwell		
Winnemucca, Nevada		
Job No.	By	Date
Survey		
Calculations		
Drawing		
Checked		
Corrections		

MAP TO ACCOMPANY

APPLICATION TO CHANGE THE POINT OF DIVERSION & PLACE OF USE

FOR IRRIGATION

BY ZIMMERMAN RANCHING CORP.

FROM UNDERGROUND

IN NYE COUNTY, NEVADA

36678 42905 42904