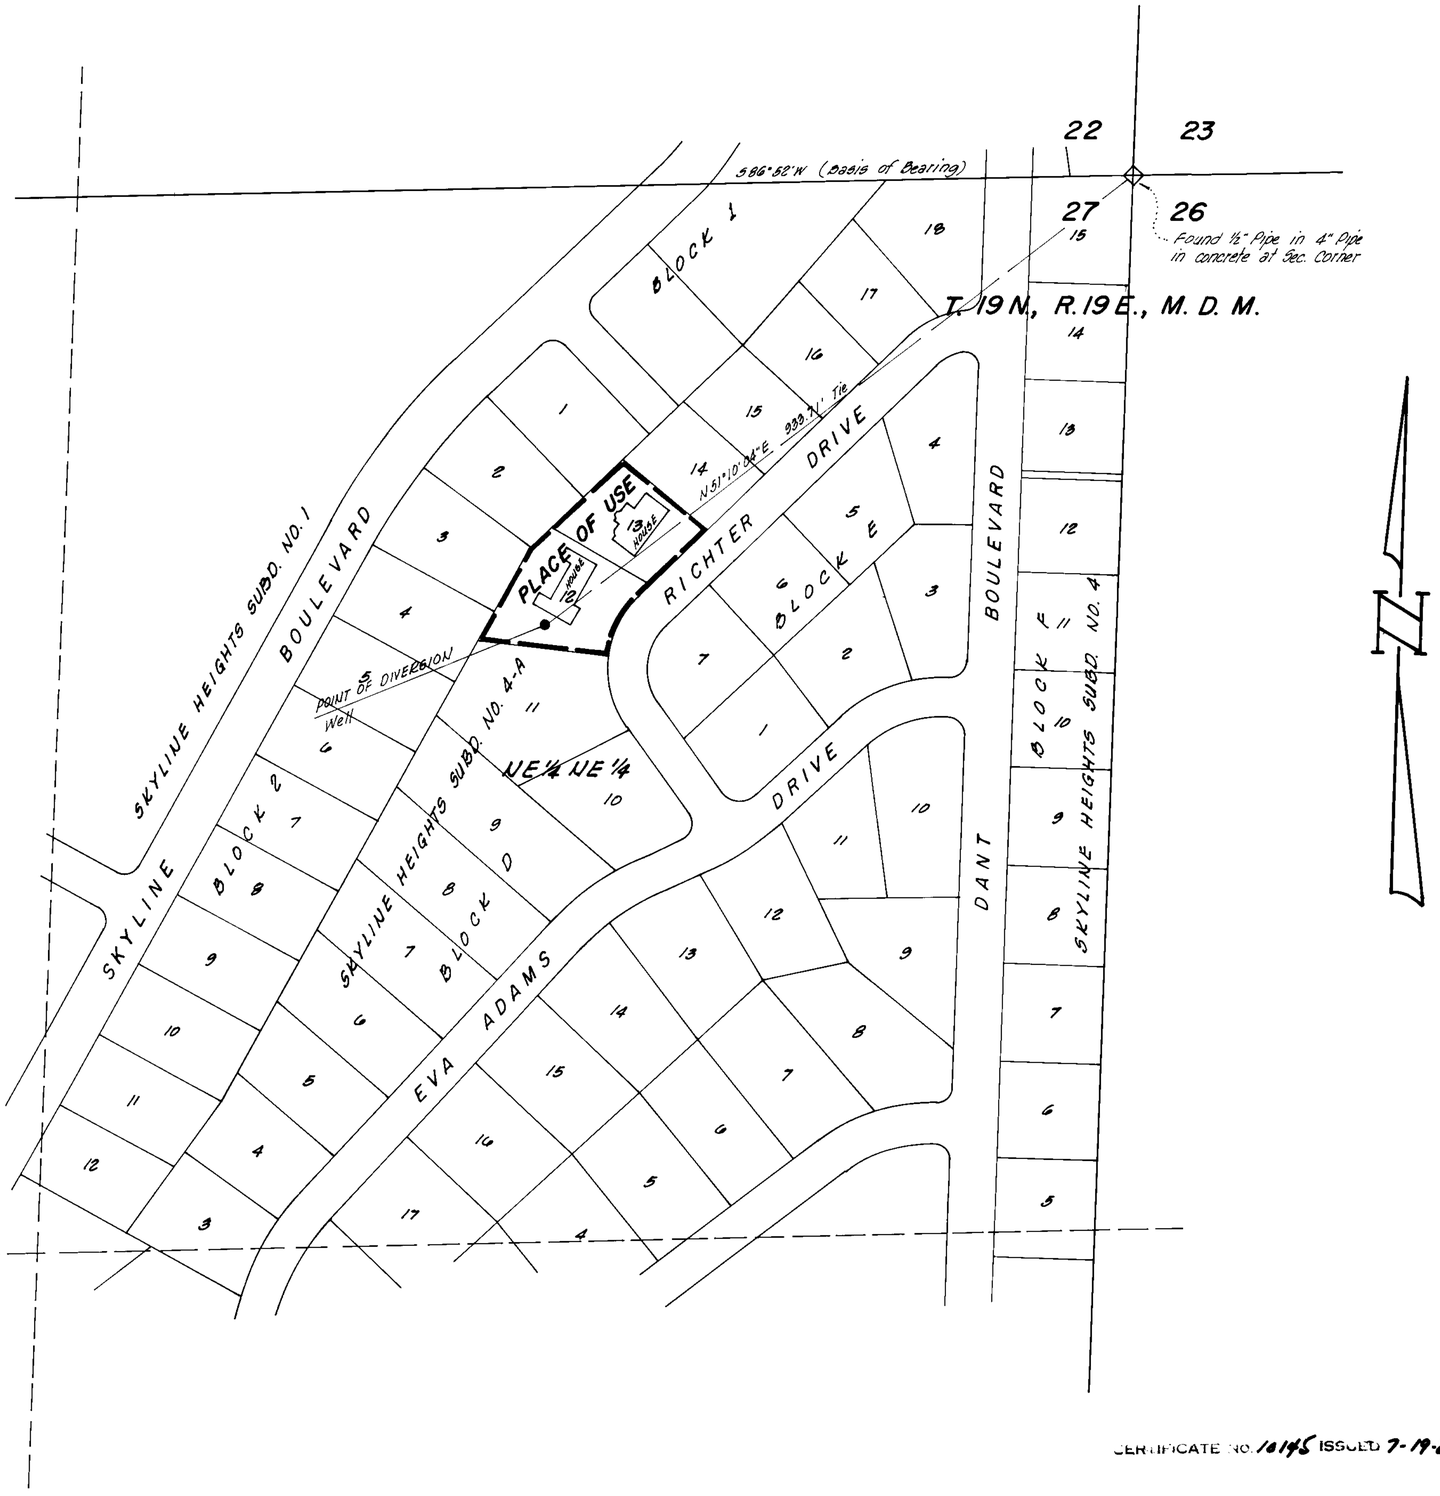

STATE OF NEVADA
COUNTY OF WASHOE S.S.

I, E.P. Osgood, Jr., being first duly sworn, depose and say that this map, consisting of one sheet, has been correctly drawn to the designated scale from field notes of a survey made by me or under my supervision and direction on December 2, 1980; that it truly and correctly represents the location and extent of the works used to divert water from underground sources in Washoe County, by Keith Bantz for Quasi-Municipal purposes (Geothermal Heating & Cooling). That the proposed point of diversion and return, the location of the well, the approximate size and capacity of the conduit, and the location and names of all other works or streams which are crossed by or connected with said works, are fully and correctly designated hereon.

E. P. Osgood
E.P. Osgood, Jr. St. Wtr. Rt. Sur. No. 294

Subscribed and sworn to before me on this 2nd day of December, 1980.

Vee Ann Fiedrich
Notary

0 100 200 300 400 500
SCALE: 1"=100'

FILED
DEC 8 1980
STATE ENGINEER'S OFFICE

CERTIFICATE NO. 10145 ISSUED 7-19-82

DEC 8 PM 12 10

MAP TO ACCOMPANY

APPLICATION TO APPROPRIATE WATER FOR QUASI-MUNICIPAL PURPOSES (GEOTHERMAL HEATING AND COOLING) BY

KEITH BANTZ

FROM UNDERGROUND SOURCES

E. P. OSGOOD, JR. - STATE WATER RT. SUR. NO. 294
DECEMBER 1980 SHEET NO. 1 OF 1

42929