State of Nevada)
County of Clark) S.S.

I, Kenneth J. Brown, being first duly sworn, depose and say that this map, consisting of one sheet, has been correctly drawn to the designated scale, from field notes of a survey made by me (or under my supervision and direction) on the 25th day of Nov, 1980, that it truly and accurately represents the location and extent of the works used to divert water from an underground source in the Pahranagat Valley Drainage in Lincoln County, Nevada, by Michael Leavitt for quasi-Municipal (Domestic) purposes; that the proposed point of diversion and the boundary of all lands are fully and correctly designated hereon.

Dec. 5, 1980 — Kenneth J. Brown
Date — Kenneth J. Brown
State Water Rights
Surveyor No. 547

Subscribed and sworn before me this 5th day of Dec., 1980

GEORGE C. MONAHAN
Notary Public - State of Nevada
COUNTY OF CLARK
My Commission Expires Jan. 29, 1980

Geo C. Monahan
Notary Public in and for said County and State

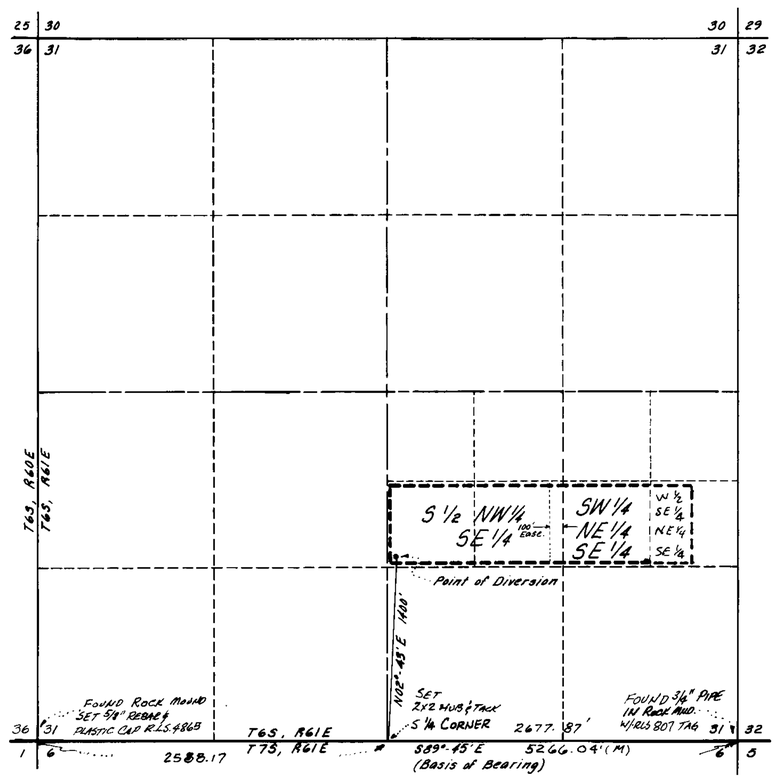

W ½ SE¼ NE¼ SE¼

S½ NW¼ SE¼

EXCEPTING A 100' ACCESS EASEMENT ALONG THE EASTERLY PORTION, &

SW¼ NE¼ SE¼

SECTION 31, T6S, R61E, M.D.M.
LINCOLN COUNTY, NEVADA

N
1"=600'

Basis of Bearing

The South line of Section 31, T6S, R61E, M.D.M., bears S89°-45'E as shown on Government Land Office Map on file at the office of the Surveyor General, dated 1870.

600' 600'
0

1980 DEC 9 PM 2 16

FILED
APR 16 1981
STATE ENGINEER'S OFFICE

Map to Accompany Application to Appropriate Water for Quasi-Municipal, Domestic Use
FOR
MICHAEL LEAVITT

Scale: 1"=600'	Kenneth J. Brown Associates
Drawn by: M. Evans	3335 West Spring Mountain Road, Suite 254
Date: 12/04/80	Las Vegas Nevada 89102
	702/871-1378

42935