IN AN UNSURVEYED PORTION OF T. 20N., R. 63 E., M.D. MER. NEVADA

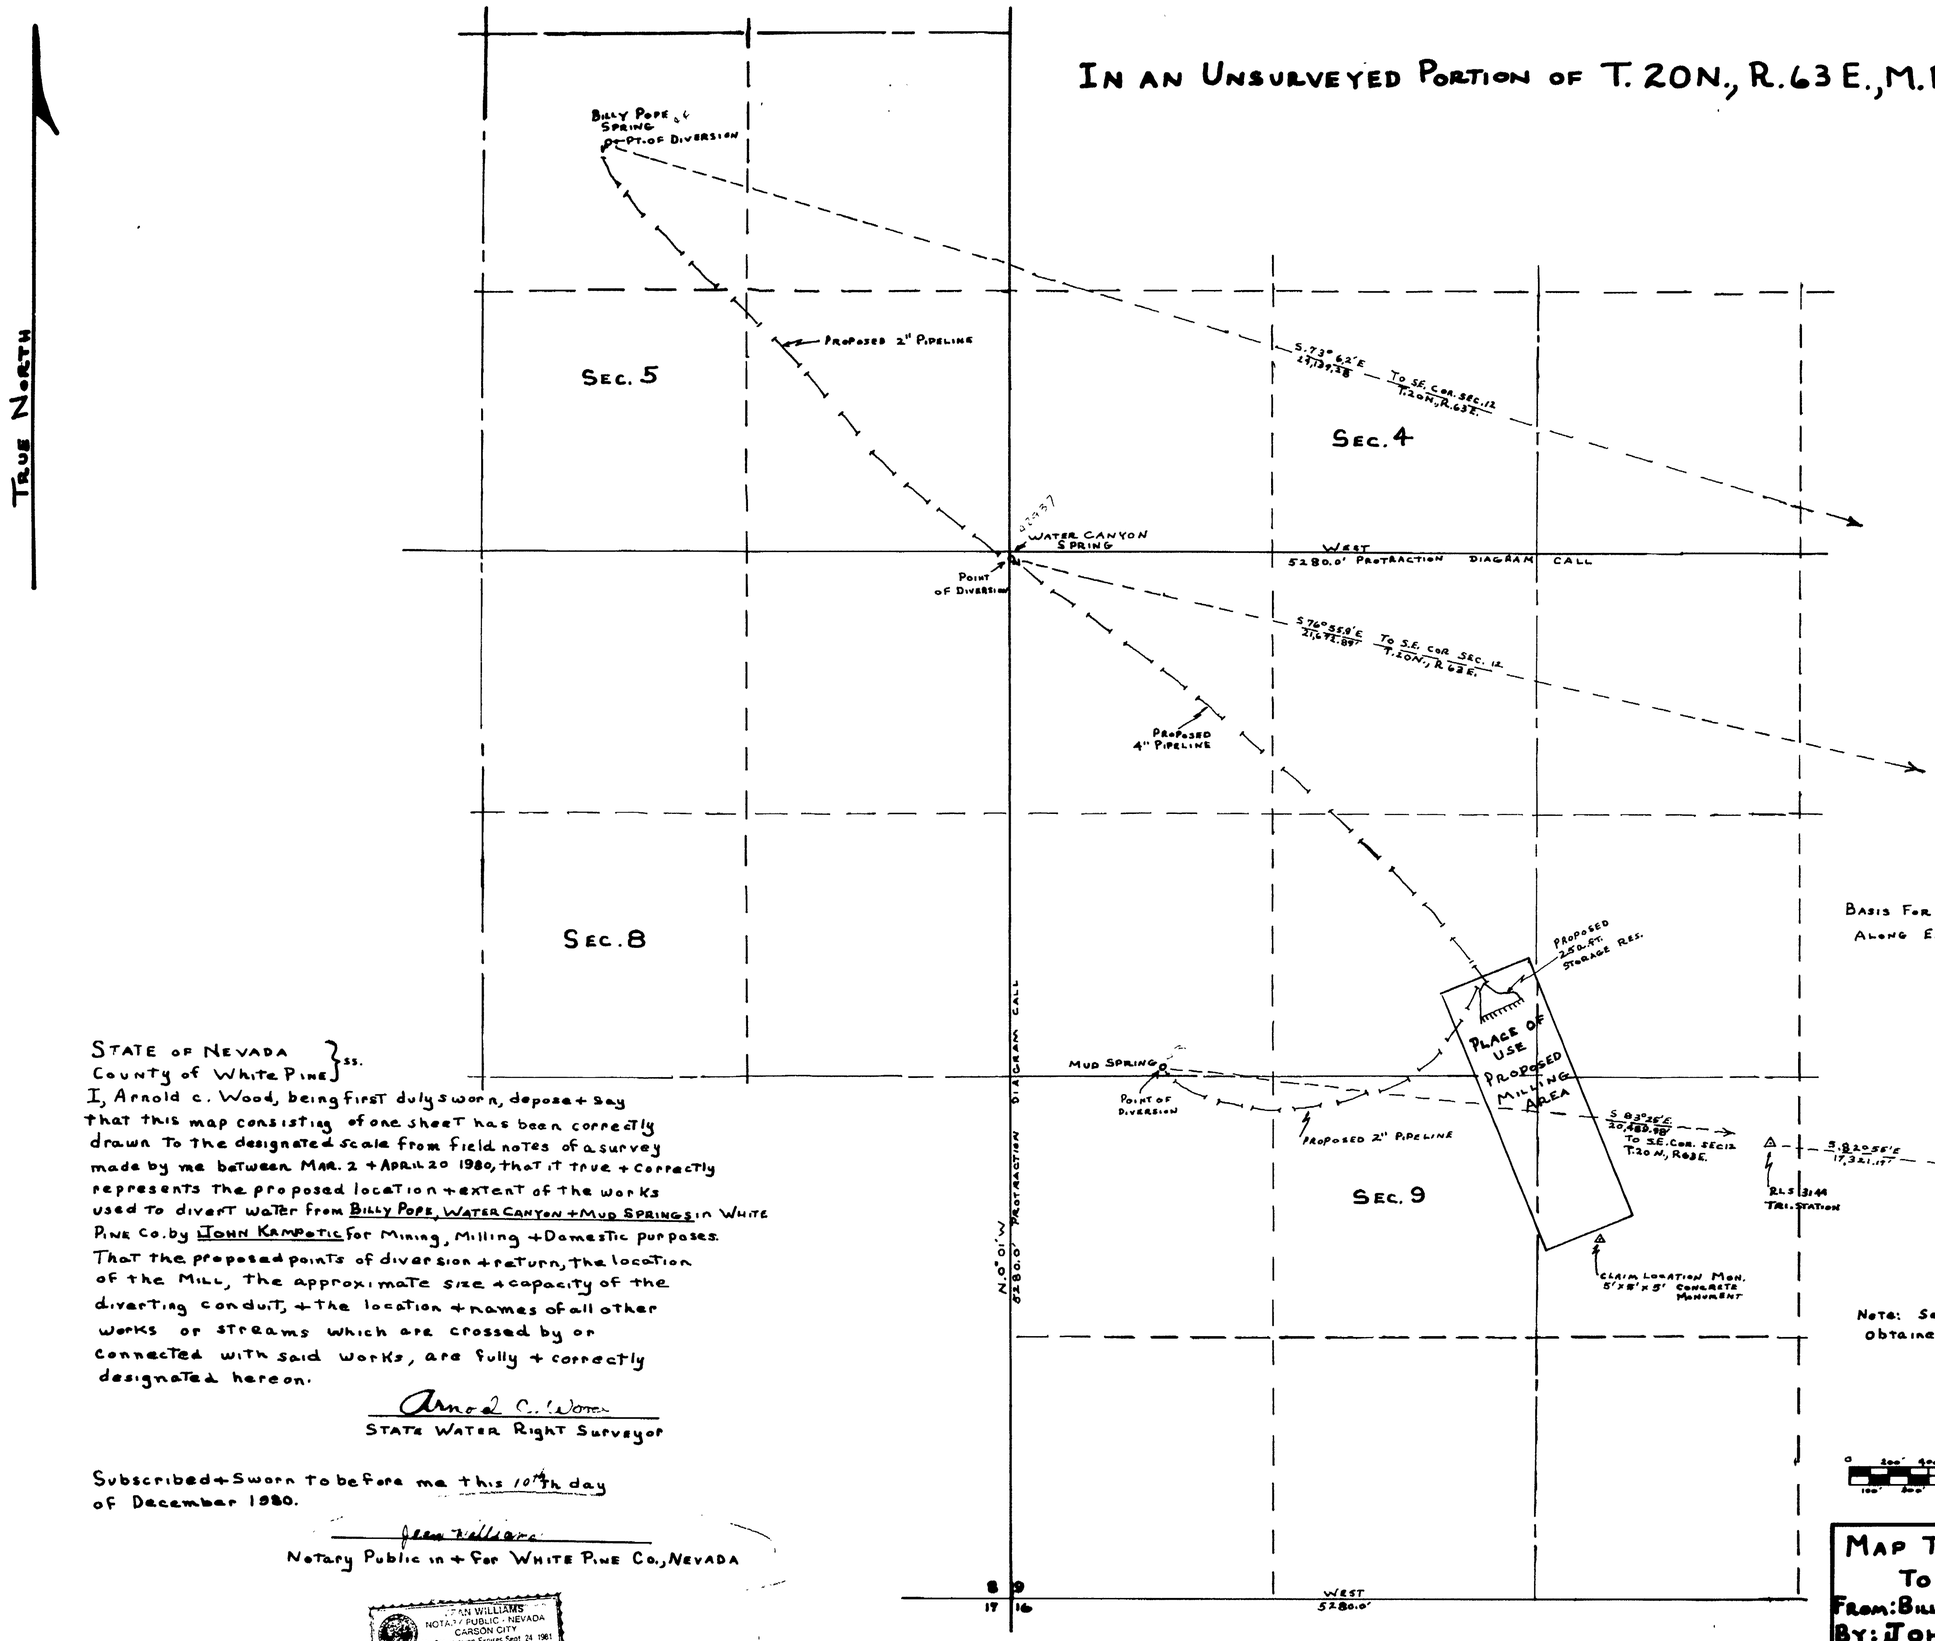

STATE OF NEVADA }
COUNTY OF WHITE PINE } ss.

I, Arnold C. Wood, being first duly sworn, depose + say that this map consisting of one sheet has been correctly drawn to the designated scale from field notes of a survey made by me between MAR. 2 + APRIL 20 1980, that it true + correctly represents the proposed location + extent of the works used to divert water from BILLY POPE, WATER CANYON + MUD SPRINGS in WHITE PINE Co. by JOHN KRMPOTIC for Mining, Milling + Domestic purposes. That the proposed points of diversion + return, the location of the Mill, the approximate size + capacity of the diverting conduit, + the location + names of all other works or streams which are crossed by or connected with said works, are fully + correctly designated hereon.

Arnold C. Wood
STATE WATER RIGHT SURVEYOR

Subscribed + Sworn to before me this 10th day of December 1980.

Jean Williams
Notary Public in + for WHITE PINE Co., NEVADA

JEAN WILLIAMS
NOTARY PUBLIC - NEVADA
CARSON CITY
My Commission Expires Sept 24 1981

FILED
APR 10 1981
STATE ENGINEER'S OFFICE

OFFICE
STATE ENGINEER
1980 DEC 10 AM 11 59

42437 42943, 44

MAP TO ACCOMPANY APPLICATIONS TO APPROPRIATE WATER
FROM: BILLY POPE, WATER CANYON + MUD SPRINGS
BY: JOHN KRMPOTIC
FOR: MINING, MILLING + DOMESTIC
SCALE 1" = 400'
SURVEY + MAP BY A.C. WOOD R.L.S. 3144
APRIL 1980

42944 42943 42937