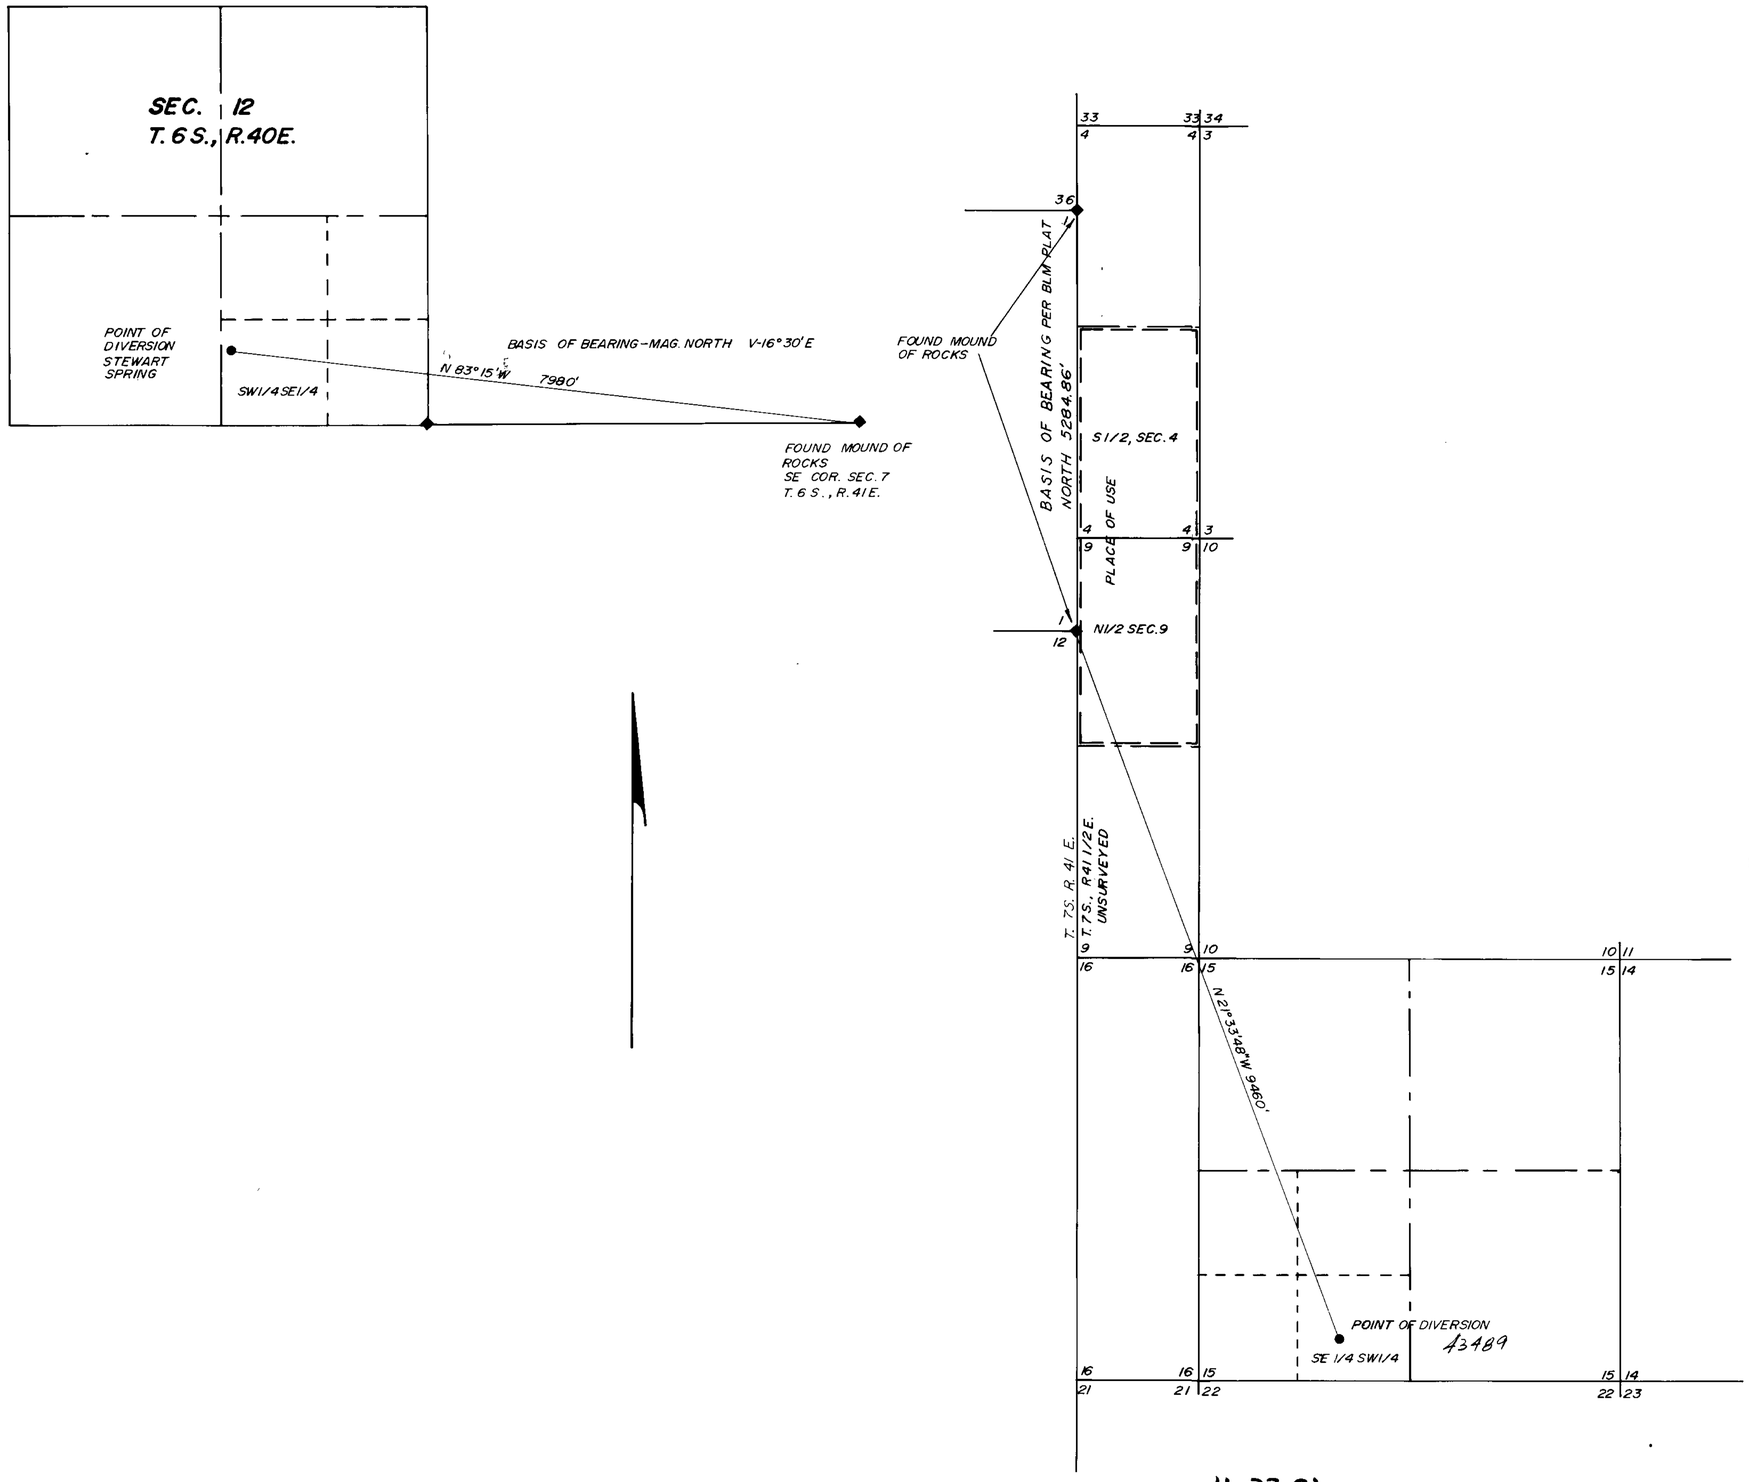

STATE OF CALIFORNIA

COUNTY OF MONO

I, BRUCE L. RICE, BEING FIRST DULY SWORN, DEPOSE AND SAY THAT THIS MAP, CONSISTING OF ONE SHEET, HAS BEEN CORRECTLY DRAWN TO THE DESIGNATED SCALE FROM FIELD NOTES OF A SURVEY MADE BY ME ON 11/21/80 & 2/24/81 THAT IT TRULY AND CORRECTLY REPRESENTS THE PROPOSED LOCATION AND EXTENT OF THE WORKS USED TO DIVERT WATER FROM AN UNDERGROUND SOURCE AND STEWART SPRING IN ESMERALDA COUNTY, BY KATINA COOK, FOR MINING, MILLING AND DOMESTIC PURPOSES THAT THE PROPOSED POINT OF DIVERSION AND RETURN, THE LOCATION OF THE MILL AND MINE, THE APPROXIMATE SIZE AND CAPACITY OF THE DIVERTING CHANNEL, AND THE LOCATION AND NAMES OF ALL OTHER WORKS OR STREAMS WHICH ARE CROSSED BY OR CONNECTED WITH SAID WORKS, ARE FULLY AND CORRECTLY DESIGNATED HEREON

Bruce L. Rice
STATE WATER RIGHT SURVEYOR

SUBSCRIBED AND SWORN TO BEFORE ME
THIS 22 DAY OF APRIL 1981
NOTARY PUBLIC IN AND FOR MONO COUNTY, CALIFORNIA

Jmeade

J. MEADE
NOTARY PUBLIC CALIFORNIA
MONO COUNTY
MY COMMISSION EXPIRES MAY 28, 1983

1000 0 1000 2000 3000

SCALE: 1" = 1000'

42965 + 43489

4-23-81
FILED
APR 23 1981
STATE ENGINEER'S OFFICE

MAP
TO ACCOMPANY APPLICATION TO APPROPRIATE WATER
BY: KATINA COOK
FROM: UNDERGROUND & STEWART SPRING
FOR: MINING, MILLING & DOMESTIC

43489 42965