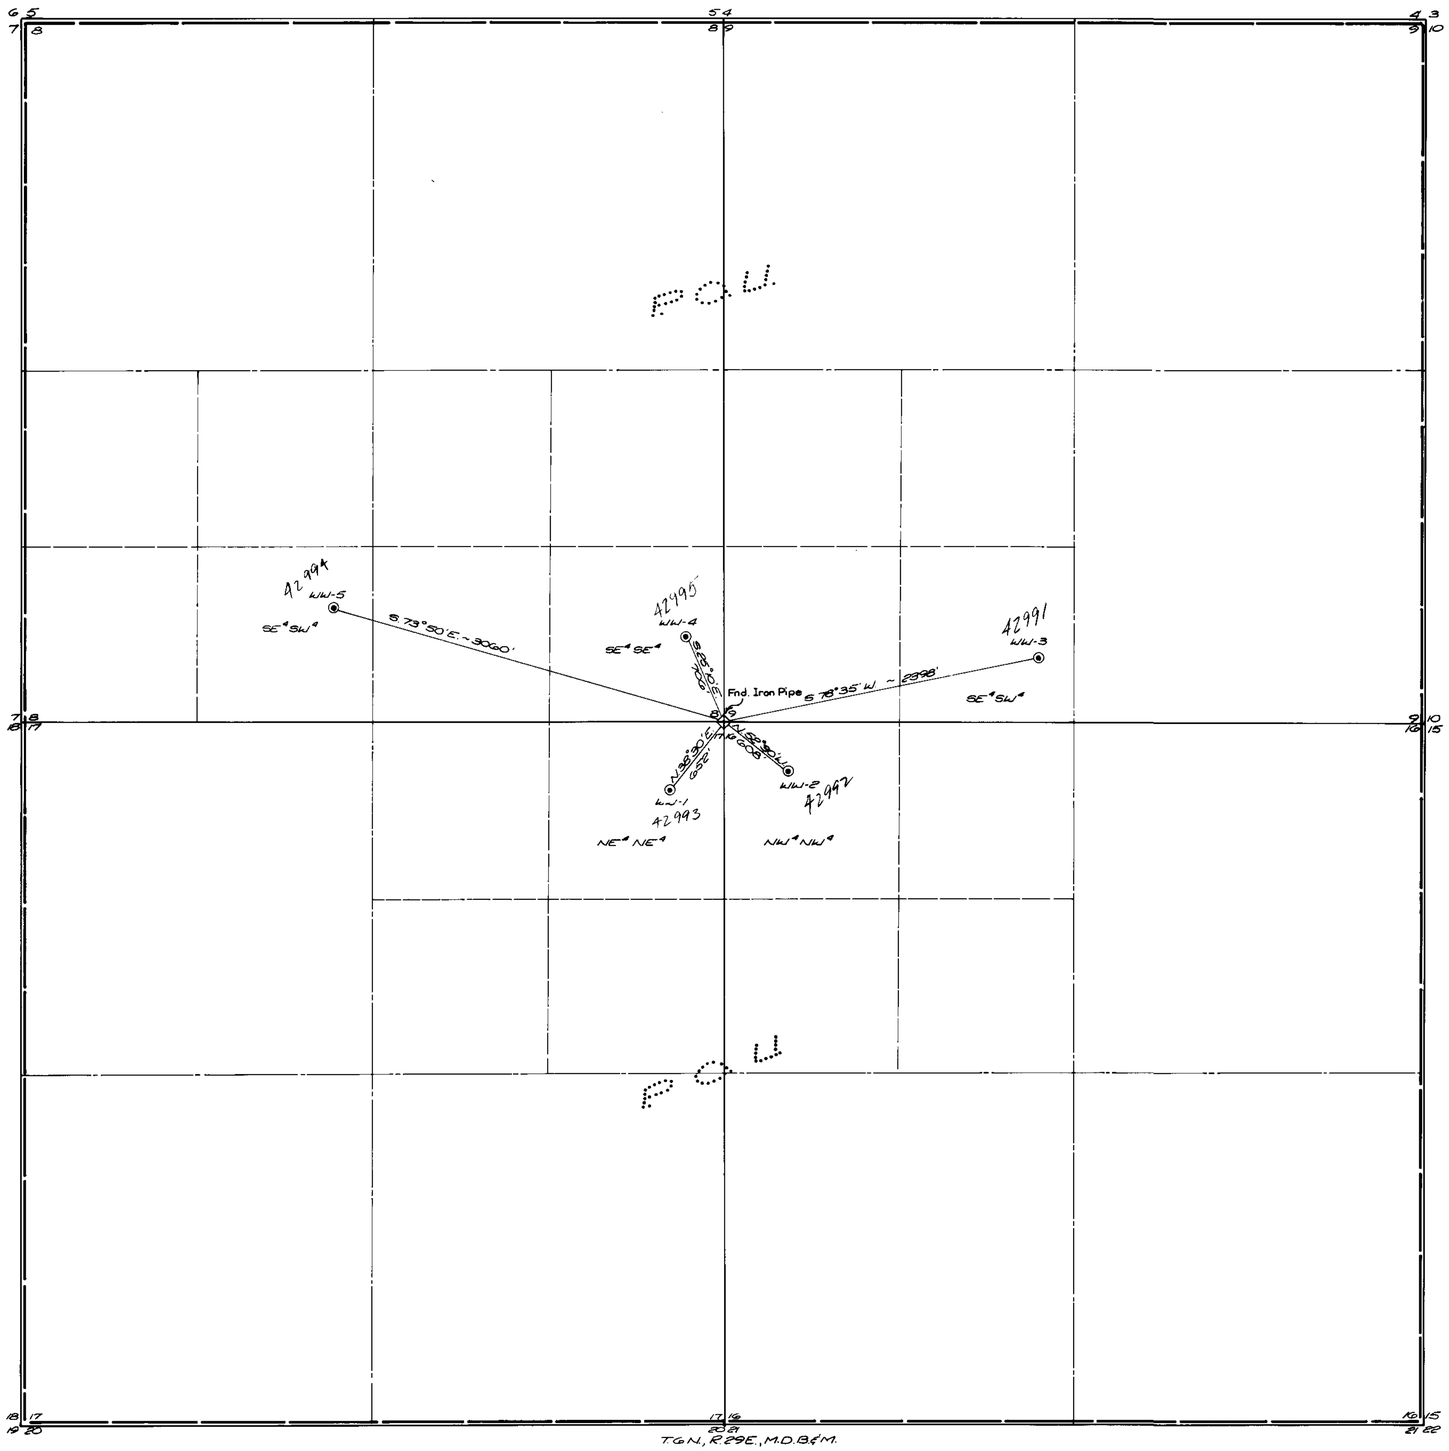

STATE OF NEVADA
COUNTY OF WASHOE } SS

I, DAVID M. BOYER, BEING FIRST DULY SWORN, DEPOSE AND SAY THAT THIS MAP, CONSISTING OF 1 SHEET, HAS BEEN CORRECTLY DRAWN TO THE DESIGNATED SCALE FROM NOTES OF A SURVEY MADE UNDER MY SUPERVISION AND DIRECTION, ON THE 10th DAY OF MARCH, 1981; THAT IT TRULY AND CORRECTLY REPRESENTS THE PROPOSED LOCATION AND EXTENT OF THE WORKS USED TO DIVERT WATER FROM UNDERGROUND SOURCES IN MINERAL COUNTY, BY HOUSTON INTERNATIONAL MINERALS CORPORATION FOR MINING, MILLING, AND DOMESTIC PURPOSES. THAT THE PROPOSED POINTS OF DIVERSION ARE FULLY AND CORRECTLY DESIGNATED HEREON.

David M Boyer
DAVID M. BOYER — WATER RIGHT SURVEYOR #538

SUBSCRIBED AND SWORN TO BEFORE ME THIS 17th DAY OF MARCH, 1981. NOTARY IN AND FOR WASHOE COUNTY, NEVADA.

Shannon Nicholas
NOTARY PUBLIC

BASIS OF BEARING

MAGNETIC NORTH DECLINATION EQUALS 17½° EAST.

0 300' 600' 1200' 1800' 2100' 2400'

SCALE 1" = 600'

N

42991 - 95

3-19-81
FILED
MAR
WATER ENGINEER

MAP
TO ACCOMPANY APPLICATIONS TO APPROPRIATE WATER FOR MINING, MILLING, AND DOMESTIC PURPOSES BY HOUSTON INTERNATIONAL MINERALS CORP. FROM UNDERGROUND SOURCES IN MINERAL COUNTY, NEVADA.

OMNI ENGINEERS & PLANNERS Ltd.
777 WEST SECOND STREET · RENO, NEVADA 89503

42995 42994 42993 42992 42991