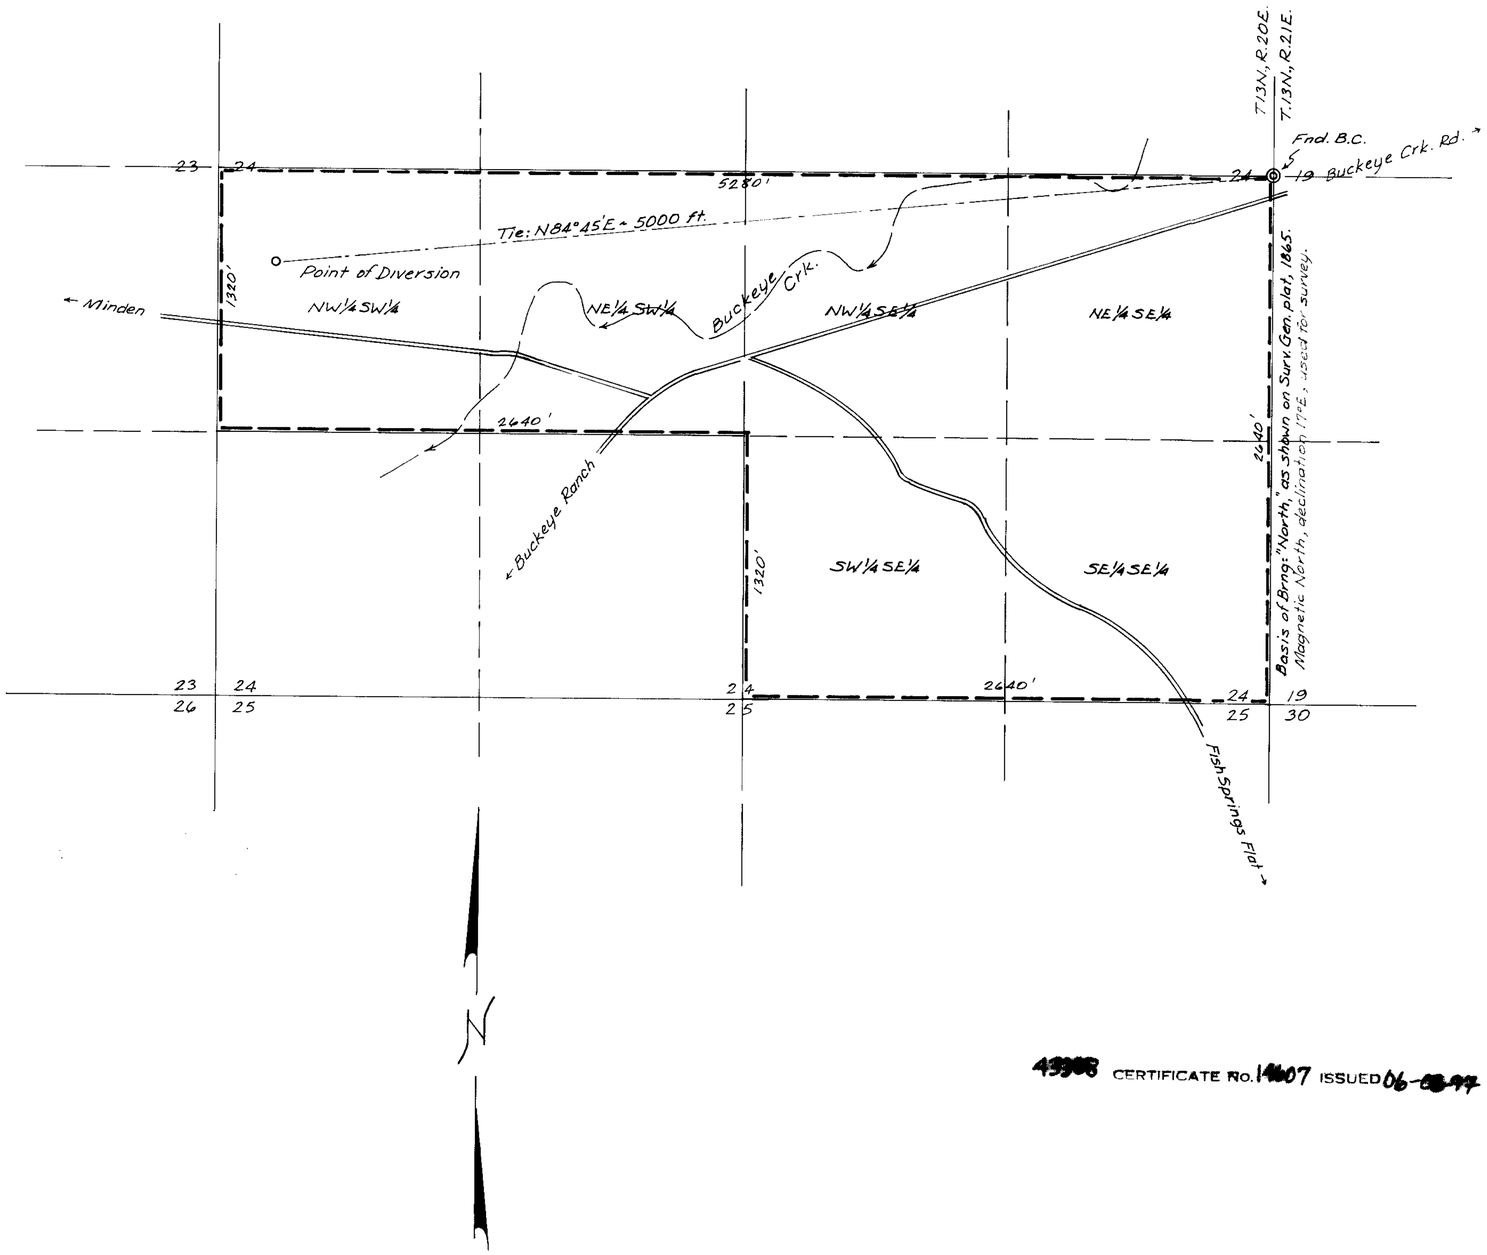

STATE OF NEVADA
COUNTY OF CARSON CITY

I, Robert C. Downer, being first duly sworn, depose and say that this map, consisting of one sheet, has been correctly drawn to the designated scale from field notes of a survey made by me in December, 1980; that it truly and correctly represents the location and extent of the proposed works used to divert water from a well in Douglas County, Nevada by Bently-Buckeye Ranch, Donald E. Bently, owner, for Irrigation and Stock-watering purposes, that the points of diversion and the boundaries of all lands contained in the area where the irrigation and stock-watering use of the underground water is proposed, are fully and correctly designated hereon.

Robert C. Downer

Robert C. Downer, State Water Rights Surveyor #314

Subscribed and sworn to before me this 29th day of December, 1980.

Dec., 1980 Jean Williams

Notary Public in and for Carson City, Nevada.
My commission expires

JEAN WILLIAMS
NOTARY PUBLIC - NEVADA
CARSON CITY
My Commission Expires Sept. 24, 1981

43388 CERTIFICATE No. 14607 ISSUED 06-08-77

0 5 10
HUNDREDS OF FEET

MAP
TO ACCOMPANY APPLICATION TO APPROPRIATE WATER FOR IRRIGATION & STOCKWATERING PURPOSES FROM A WELL IN DOUGLAS COUNTY BY BENTLY-BUCKEYE RANCH
DONALD E. BENTLY, OWNER

SCALE: 1" = 400'

DOWNER ENGINEERING CARSON CITY, NEV.

FILED
APR 30 1981
STATE ENGINEER'S OFFICE

43388 43017