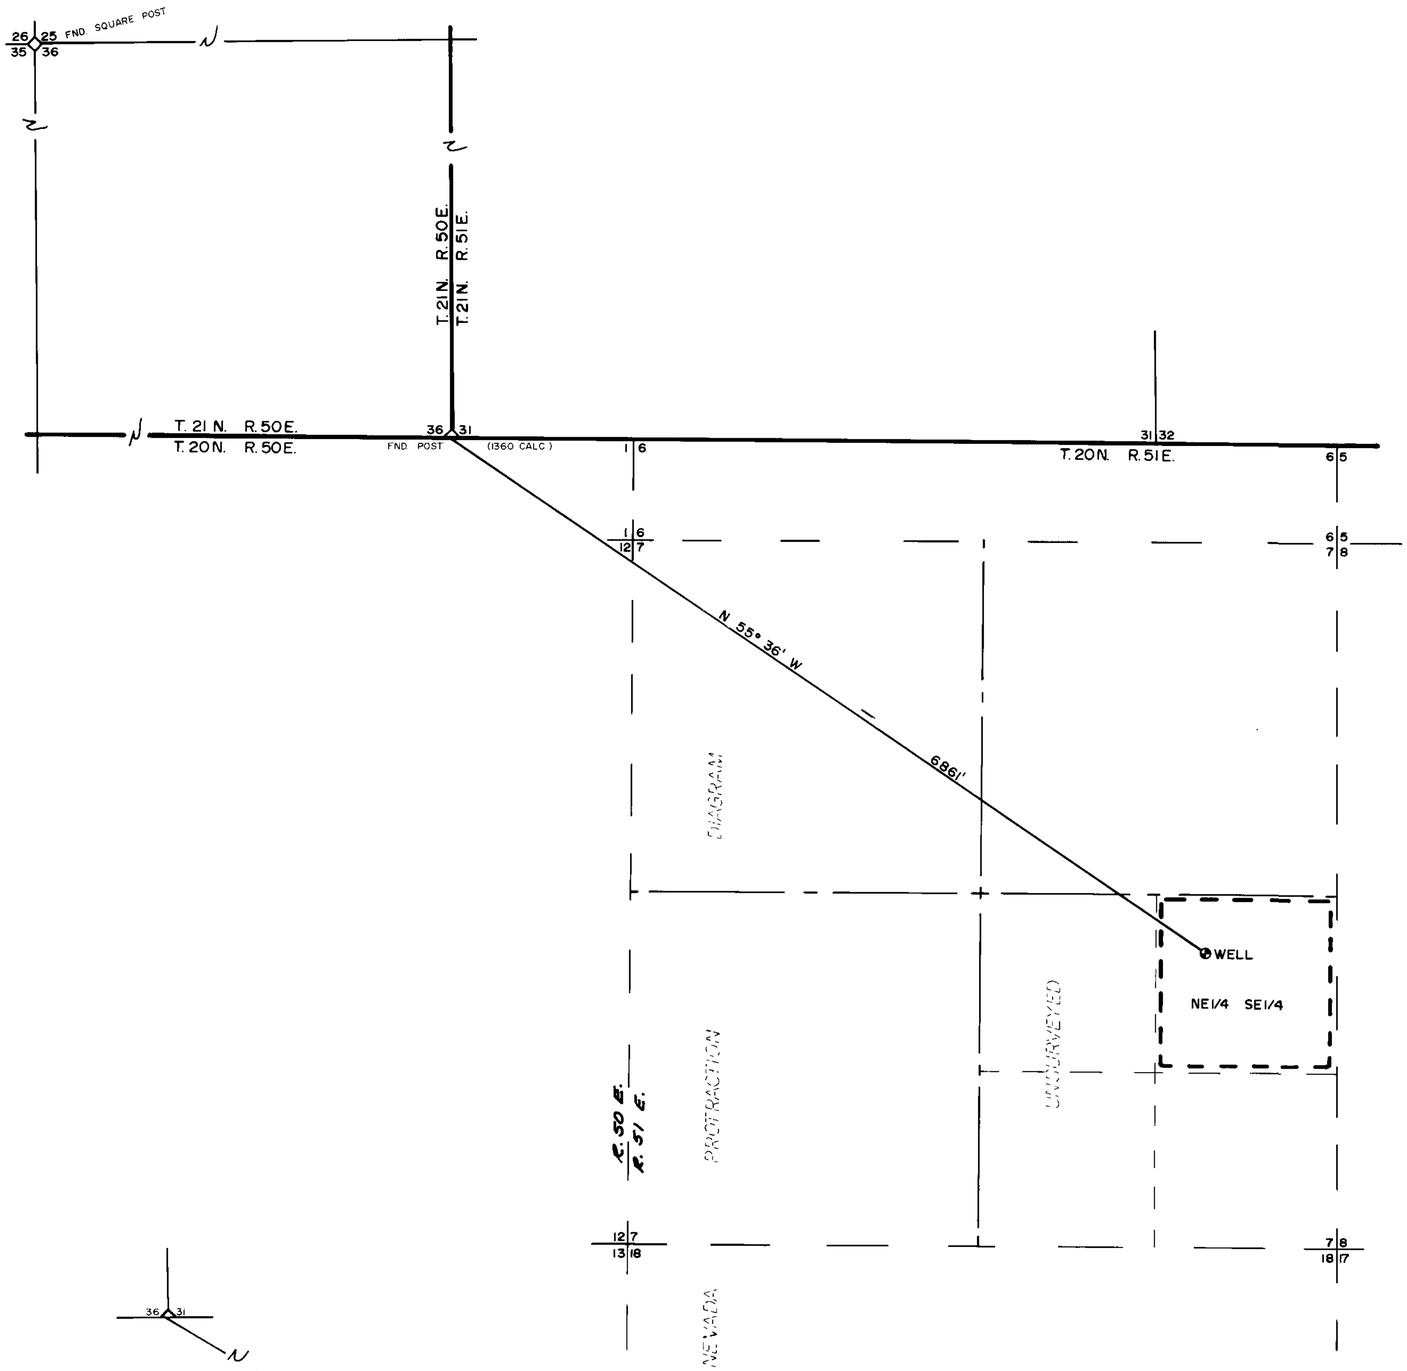

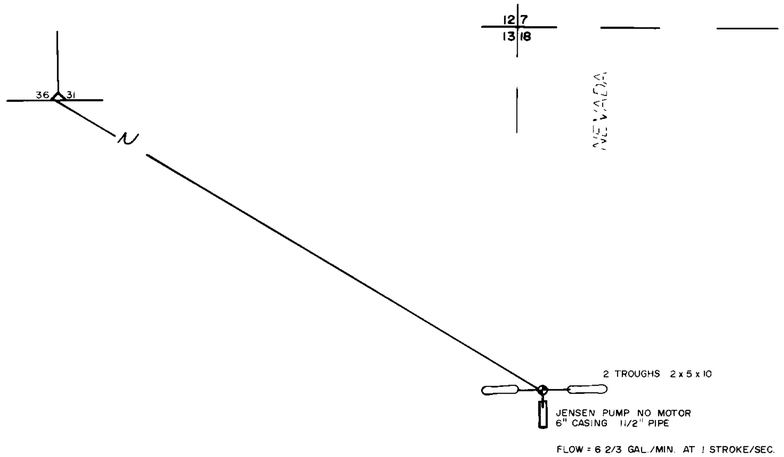

EXISTING WORKS
NO SCALE

SURVEYOR'S CERTIFICATE

I, Gerald Stanton, being first duly sworn, depose and say that this map, consisting of one sheet, has been correctly drawn to the designated scale from field notes of a survey made by me and from protraction diagrams and plats prepared by the U.S.G.L.O.; on the 4th day of October, 1980; that it truely and correctly represents the proposed location and extent of the works used to divert water from an underground source, in Eureka County by the United States Government, Department of the Interior, Bureau of Land Management for wildlife and stockwatering purposes. That the proposed point of diversion, the approximate location and size of diverting channel or other conduit, the place and manner of use, and the location and names of all other works or streams which are crossed by or connected with the said works, are fully and correctly designated thereon.

Gerald Stanton
STATE WATER RIGHT SURVEYOR
GERALD STANTON
N.W.S. NO. 481

NOTARY'S CERTIFICATE

Subscribed and sworn to before me this 19th day of November, 1980. Notary Public in and for Washoe County, Nevada.

Connie Geary
NOTARY PUBLIC

BASIS OF BEARINGS: SOLAR OBSERVATIONS

▪ PLACE OF USE

0 600' 1200' 1800' 2400' 3000'

SCALE 1" = 600'

FILED
DEC 3, 1980
STATE ENGINEER'S OFFICE

CERTIFICATE No. 11338 ISSUED 4/23/86

MAP
TO ACCOMPANY APPLICATION TO APPROPRIATE WATER
FOR
WILDLIFE AND STOCKWATERING PURPOSES
BY
THE UNITED STATES GOVERNMENT DEPARTMENT OF INTERIOR
BUREAU OF LAND MANAGEMENT
FROM
AN [redacted]ROUND SO[redacted]

43025