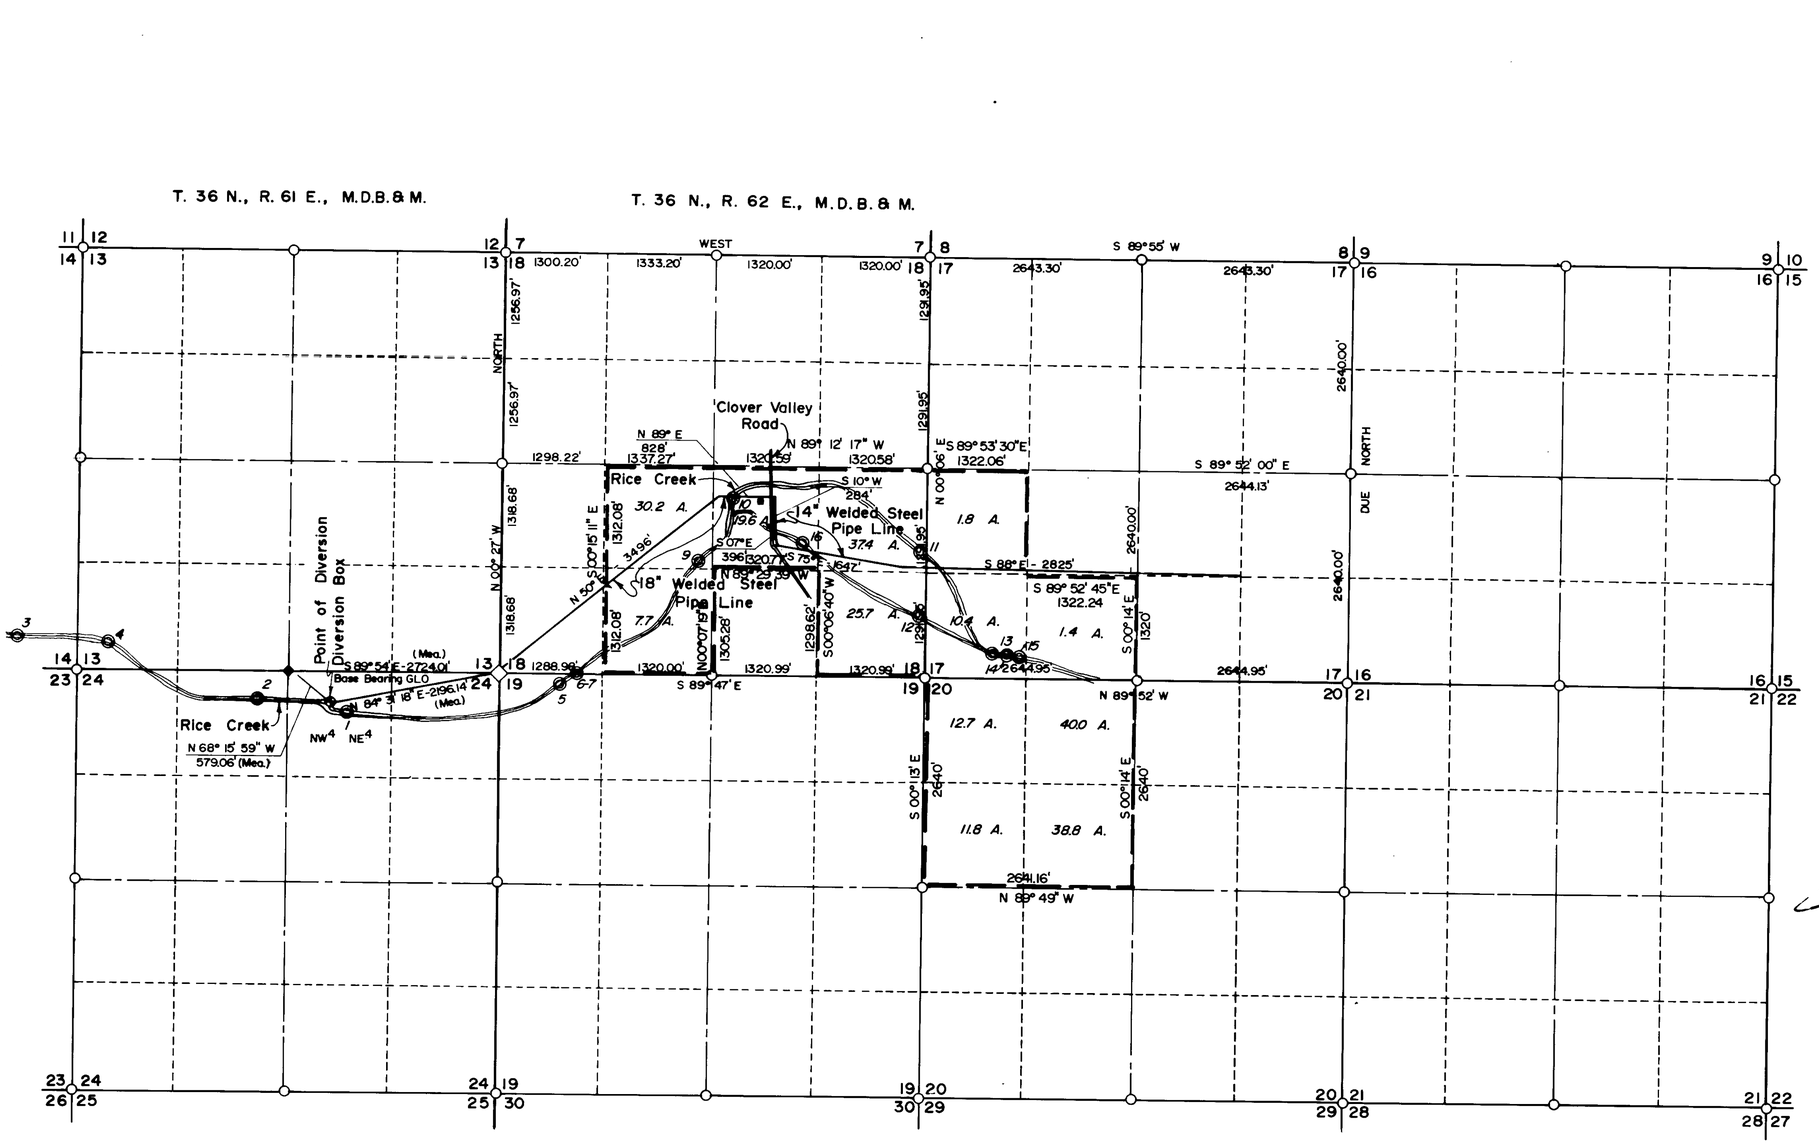


STATE OF IDAHO
COUNTY OF TWIN FALLS } ss

I, Charles D. Howard, being first duly sworn, depose and say that this map has been correctly drawn to the designated scale from field notes of a survey made under my supervision and direction, between the 15th day of SEPTEMBER, and the 25th day of OCTOBER, 1980 that it truly and correctly represents the proposed location and extent of the works used to divert water from a surface source in Elko County, Nevada,

by LeRoy F. Bush

for irrigation purposes. That the proposed point of diversion, the approximate location and size of the diverting channel, all reservoirs or basins, the location and name of all other works which will cross or connect with the proposed works, and the boundary of all lands, showing by 40-acre subdivisions the areas proposed to be irrigated, are fully and correctly designated thereon.

Charles D. Howard
April 1981
STATE WATER RIGHT SURVEYOR #535

REGISTERED WATER RIGHT SURVEYOR #535 STATE OF NEVADA CHARLES D. HOWARD

Subscribed and sworn to before me Cheri Human
this 6th day of April, 1981.
Notary Public in and for Jerome County, Idaho.
My Appointment Expires 1/14/84

CHERI HUMAN NOTARY PUBLIC STATE OF IDAHO

1000 0 1000 2000 3000 4000
SCALE: 1" = 1000'

## LEGEND

- Place Of Use
- Township Line
- Section Line
- 1/4 Line
- 1/16 Line
- Proposed Point Of Diversion
- Section Corner Found U.S.G.L.O. Brass Cap
- 1/4 Corner Found U.S.G.L.O. Brass Cap
- Corner Projected From Government Plat
- Corner Unsurveyed Protracted
- Existing Point Of Diversion

NOTE: All Distances are Record as Provided by Government Land Office Unless Otherwise Shown

Base Bearing - as Shown (True Bearing, South Section Line, From South Quarter Corner To The Southeast Section Corner Section 13, T.36 N., R. 61 E., MDB & M

FILED
MAY 20 1981
STATE ENGINEER'S OFFICE

Edwards, Howard & Martens, Inc.
ENGINEERS PLANNERS SURVEYORS
TWIN FALLS, IDAHO
Ph. 1-208-734-4886

# MAP

To Accompany Application to Appropriate Water for Irrigation

By LeRoy F. Bush from a surface Source

Application Number 43070

R2363 43070