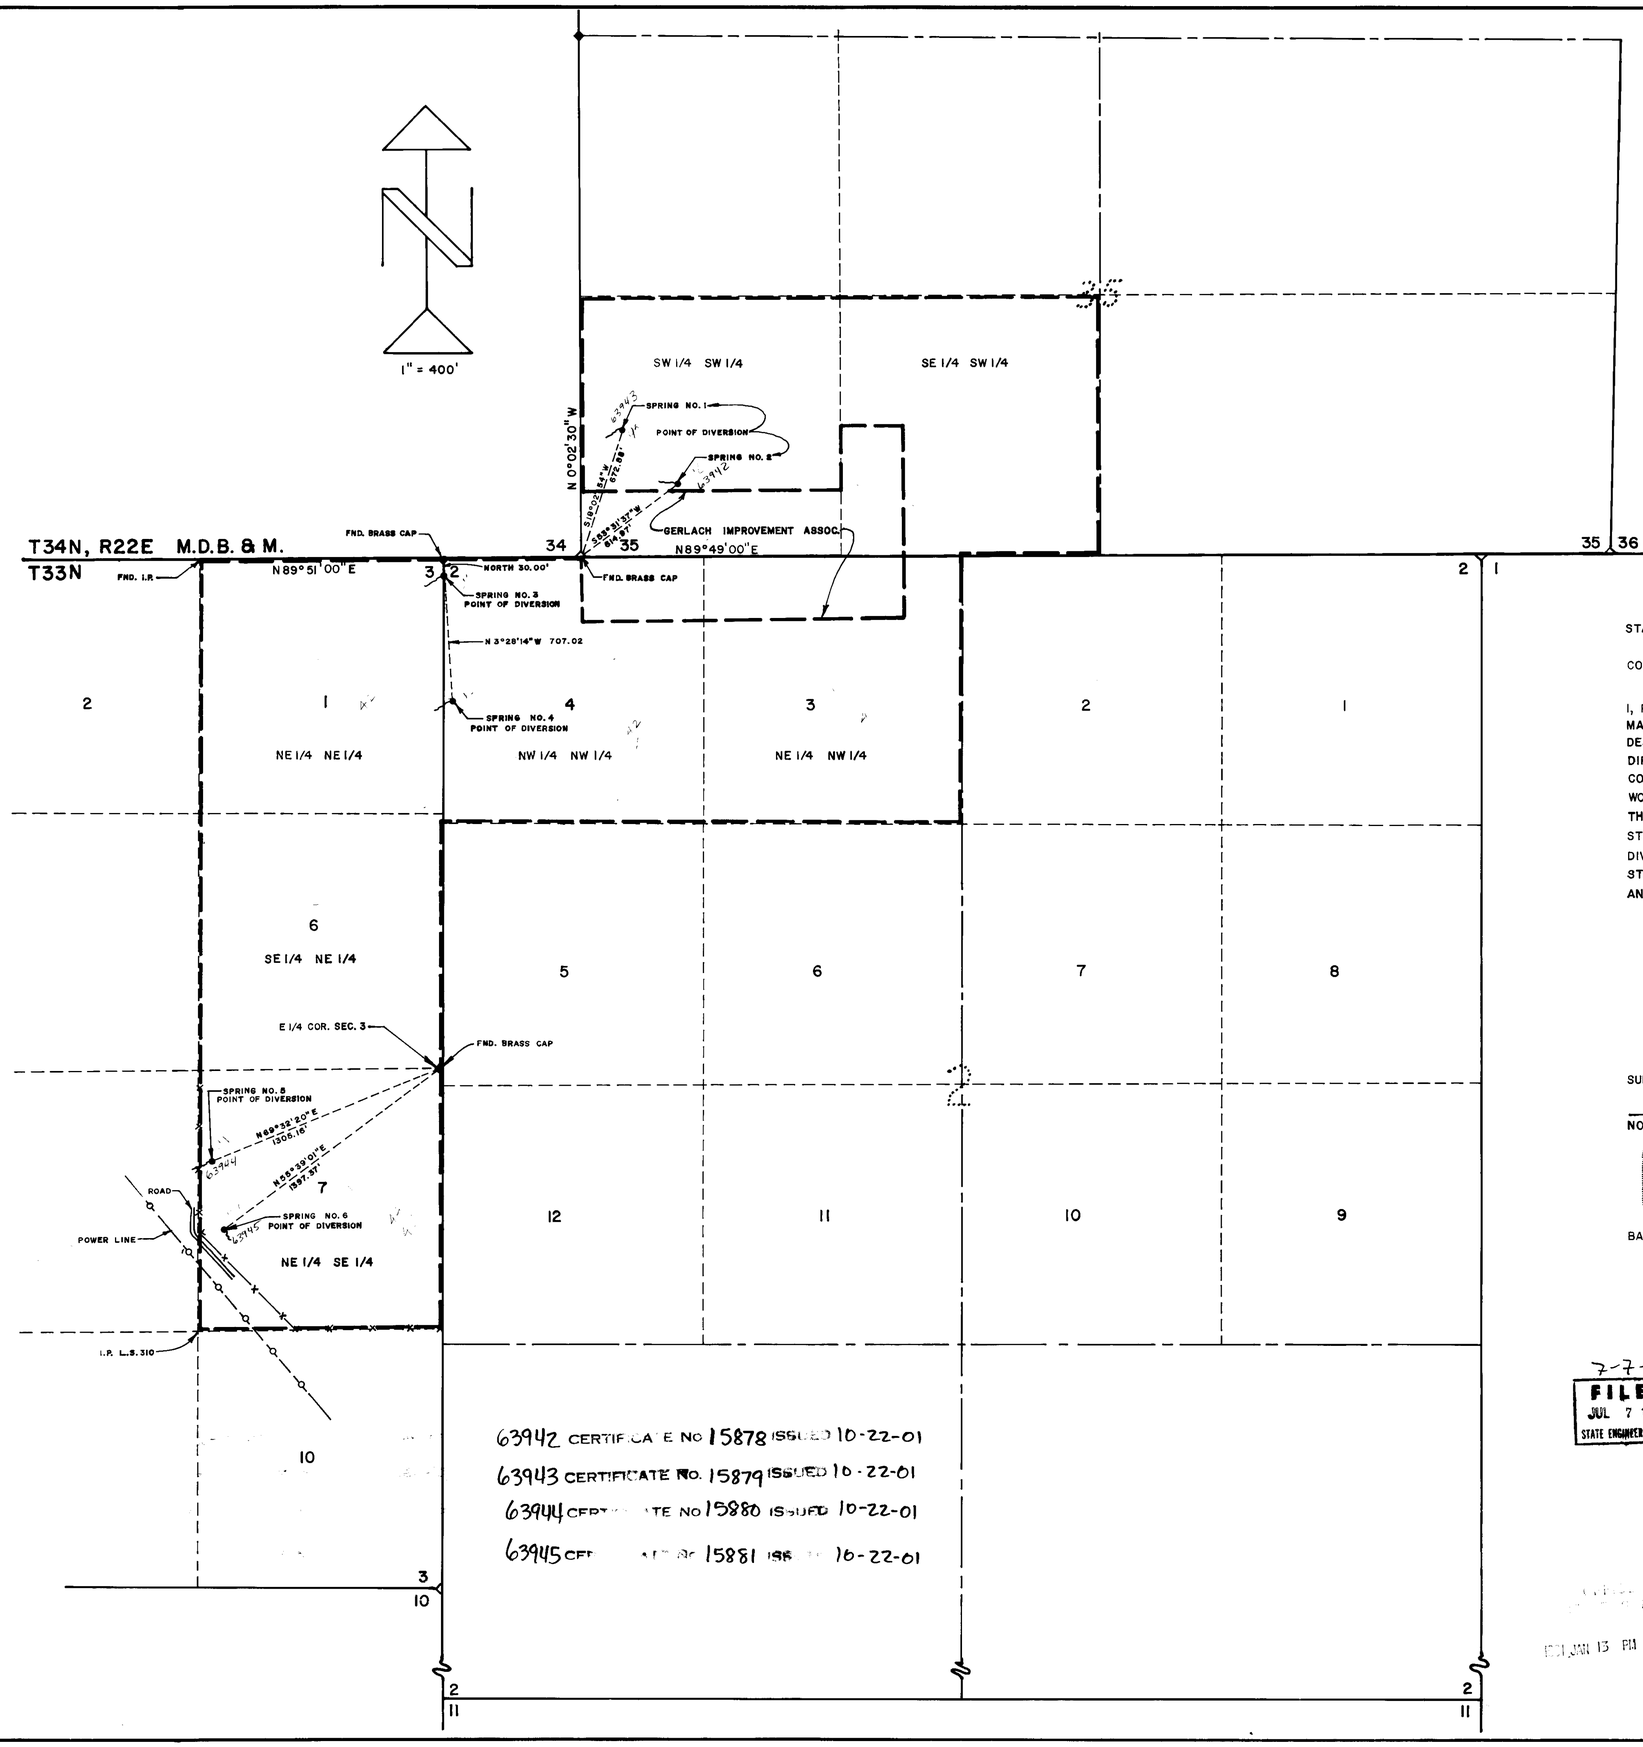

STATE OF NEVADA
SS
COUNTY OF WASHOE

I, PETER G. GUISTI, BEING FIRST DULY SWORN, DEPOSE AND SAY THAT THIS MAP, CONSISTING OF 1 SHEET, HAS BEEN CORRECTLY DRAWN TO THE DESIGNATED SCALE FROM FIELD NOTES OF A SURVEY MADE UNDER MY DIRECTION AND SUPERVISION ON NOV. 20, 1980; THAT IT TRULY AND CORRECTLY REPRESENTS THE PROPOSED LOCATION AND EXTENT OF THE WORKS USED TO DIVERT WATER FROM INDIVIDUAL UNNAMED SPRINGS 1 THROUGH 6 IN WASHOE COUNTY BY BRUNO SELMI & FRANCES SELMI FOR STOCK, IRRIGATION AND DOMESTIC USE. THAT PROPOSED POINTS OF DIVERSION, THE NAMES AND LOCATION OF ALL OTHER WORKS OR STREAMS WHICH CROSS OR CONNECT WITH SAID WORKS, ARE FULLY AND CORRECTLY DESIGNATED THEREON.

Peter G. Guisti
STATE WATER RIGHT SURVEYOR No. 251

SUBSCRIBED AND SWORN TO BEFORE ME THIS 26 DAY OF November 1980

Ruby A. Brown
NOTARY PUBLIC IN AND FOR WASHOE COUNTY, NEVADA

RUBY A. BROWN
Notary Public - State of Nevada
Washoe County
My Commission Expires: Sept. 26, 1981

BASIS OF BEARINGS: NORTH LINE SEC. 3, T33N, R22E, M.D.B. & M., N89°51'00"E. REFER TO WATER RIGHT SURVEY No. 9151

7-7-81
FILED
JUL 7 1981
STATE ENGINEER'S OFFICE

0 400 800 1200 1600
SCALE: 1" = 400'

43100, 43099, 98, 97, 96, 95

No.	Description	Date

REVISIONS

THE MALONE ENGINEERS
RENO, NEVADA

MAP
TO ACCOMPANY APPLICATION TO APPROPRIATE WATER FROM INDIVIDUAL UNNAMED SPRINGS 1 THROUGH 6, FOR STOCK, IRRIGATION AND DOMESTIC USES
BY: BRUNO SELMI & FRANCES SELMI
SCALE: 1" = 400' DATE: 11/80

1981 JAN 13 PM 2 05

83515 63945 63944 63943 63942 43100, 43099, 43098, 43097, 43096, 43095