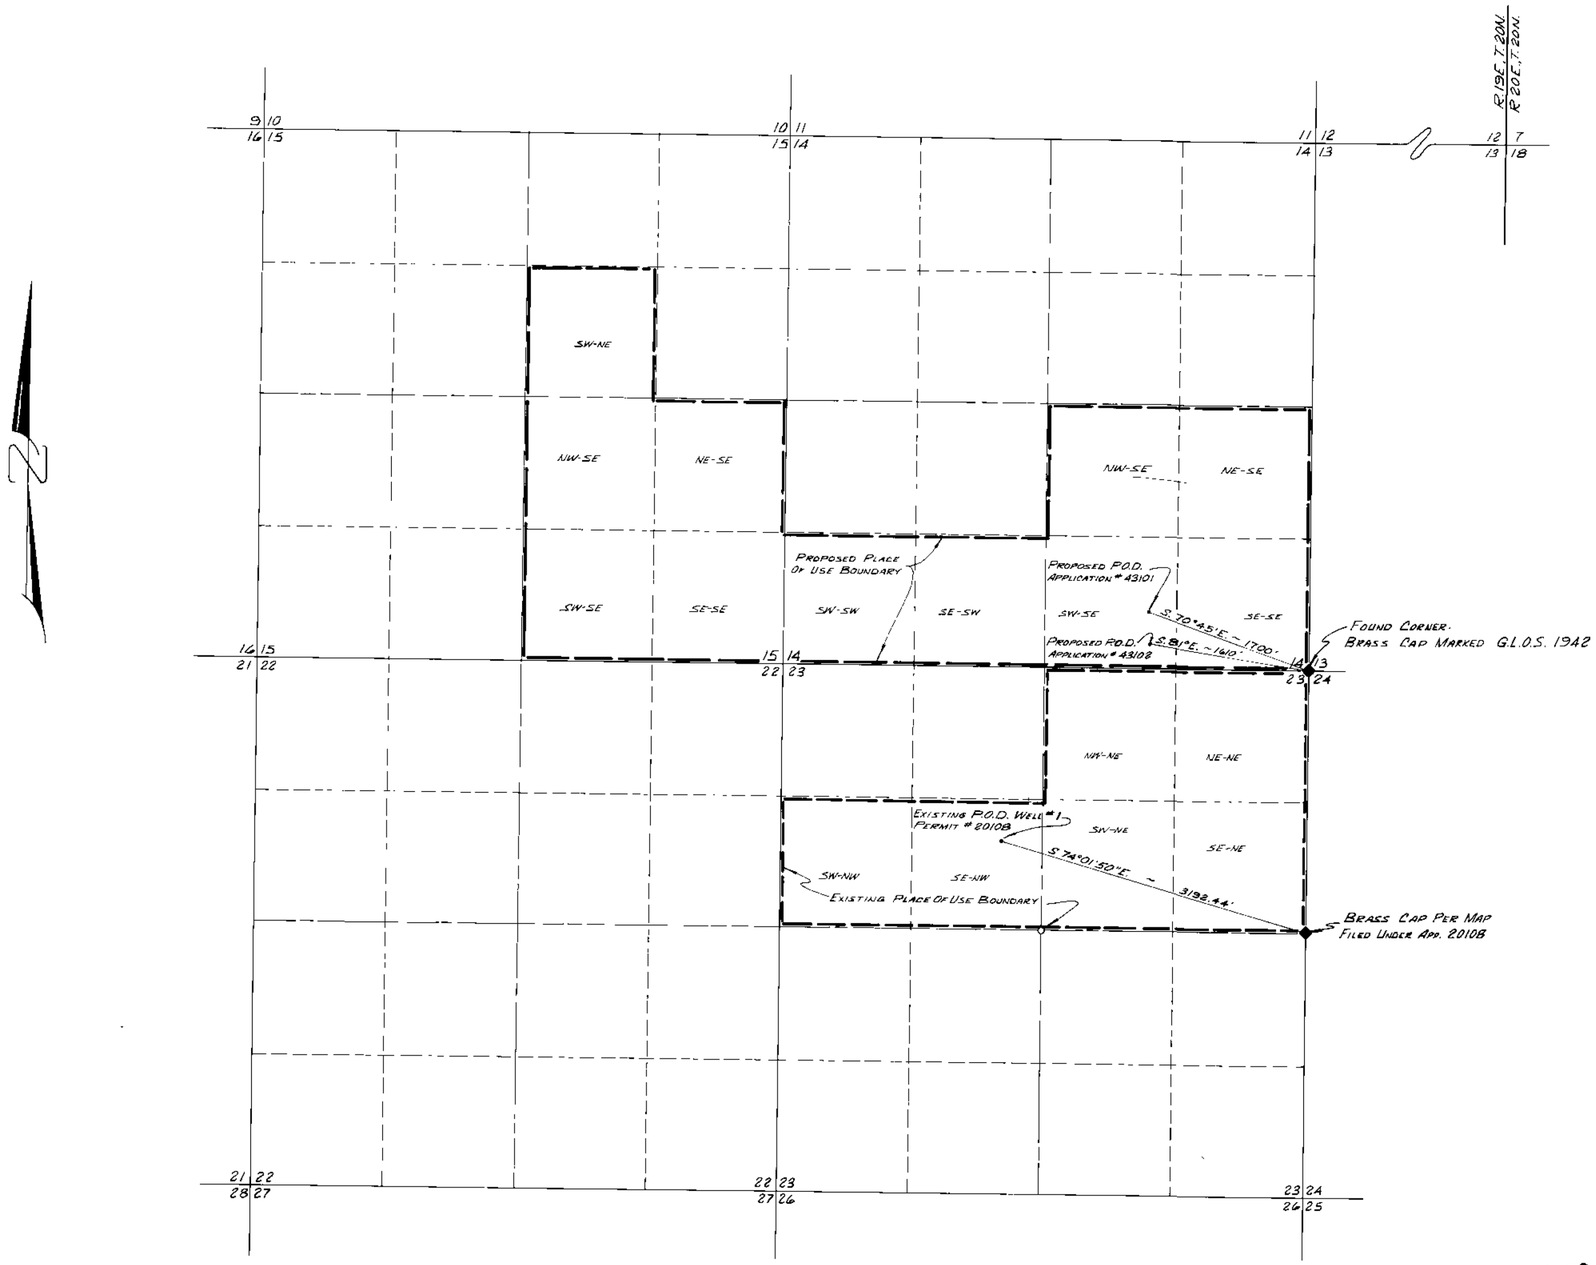

STATE OF NEVADA }
COUNTY OF WASHOE } S.S

I, BRIEN B. WALTERS BEING FIRST DULY SWORN, DEPOSE AND SAY THAT THIS MAP CONSISTING OF ONE SHEET HAS BEEN CORRECTLY DRAWN TO THE DESIGNATED SCALE FROM NOTES AND MATERIALS COLLECTED AND COMPILED UNDER MY DIRECT SUPERVISION BETWEEN JANUARY 1, AND JANUARY 16, 1981; THAT IT TRULY REPRESENTS THE PROPOSED LOCATION AND EXTENT OF WORKS USED TO DIVERT WATER FROM AN UNDERGROUND SOURCE IN WASHOE COUNTY BY ROY AVERY FOR COMMERCIAL PURPOSES, THAT THE EXISTING POINT OF DIVERSION AND THE BOUNDARIES OF ALL LANDS (BOTH PROPOSED & EXISTING) SHOWN BY 40 ACRE SUBDIVISIONS ARE FULLY & CORRECTLY DESIGNATED THEREON.

Brien B. Walters

BRIEN B. WALTERS, STATE WATER RIGHT SURVEYOR # 319

SUBSCRIBED AND SWORN TO BEFORE ME THIS 11th DAY OF January 1981 NOTARY PUBLIC IN & FOR WASHOE COUNTY, NEVADA. MY COMMISSION EXPIRES January 6, 1981.

NOTARY PUBLIC

BASIS OF BEARING:
MAP FILED UNDER APP. 20108

0 100 400 0 800
SCALE: 1" = 800'

1-29-81
FILED

43101

MAP
TO ACCOMPANY: APPLICATION NO. 43101 TO APPROPRIATE WATER, & APPLICATION NO. 43102 FOR PERMISSION TO CHANGE POINT OF DIVERSION, MANNER OF USE & PLACE OF USE OF THE PUBLIC WATERS OF THE STATE OF NEVADA HERETOFORE APPROPRIATED UNDER PERMIT NO. 20108 FOR COMMERCIAL PURPOSES BY ROY AVERY FROM AN UNDERGROUND SOURCE.

43102 43101