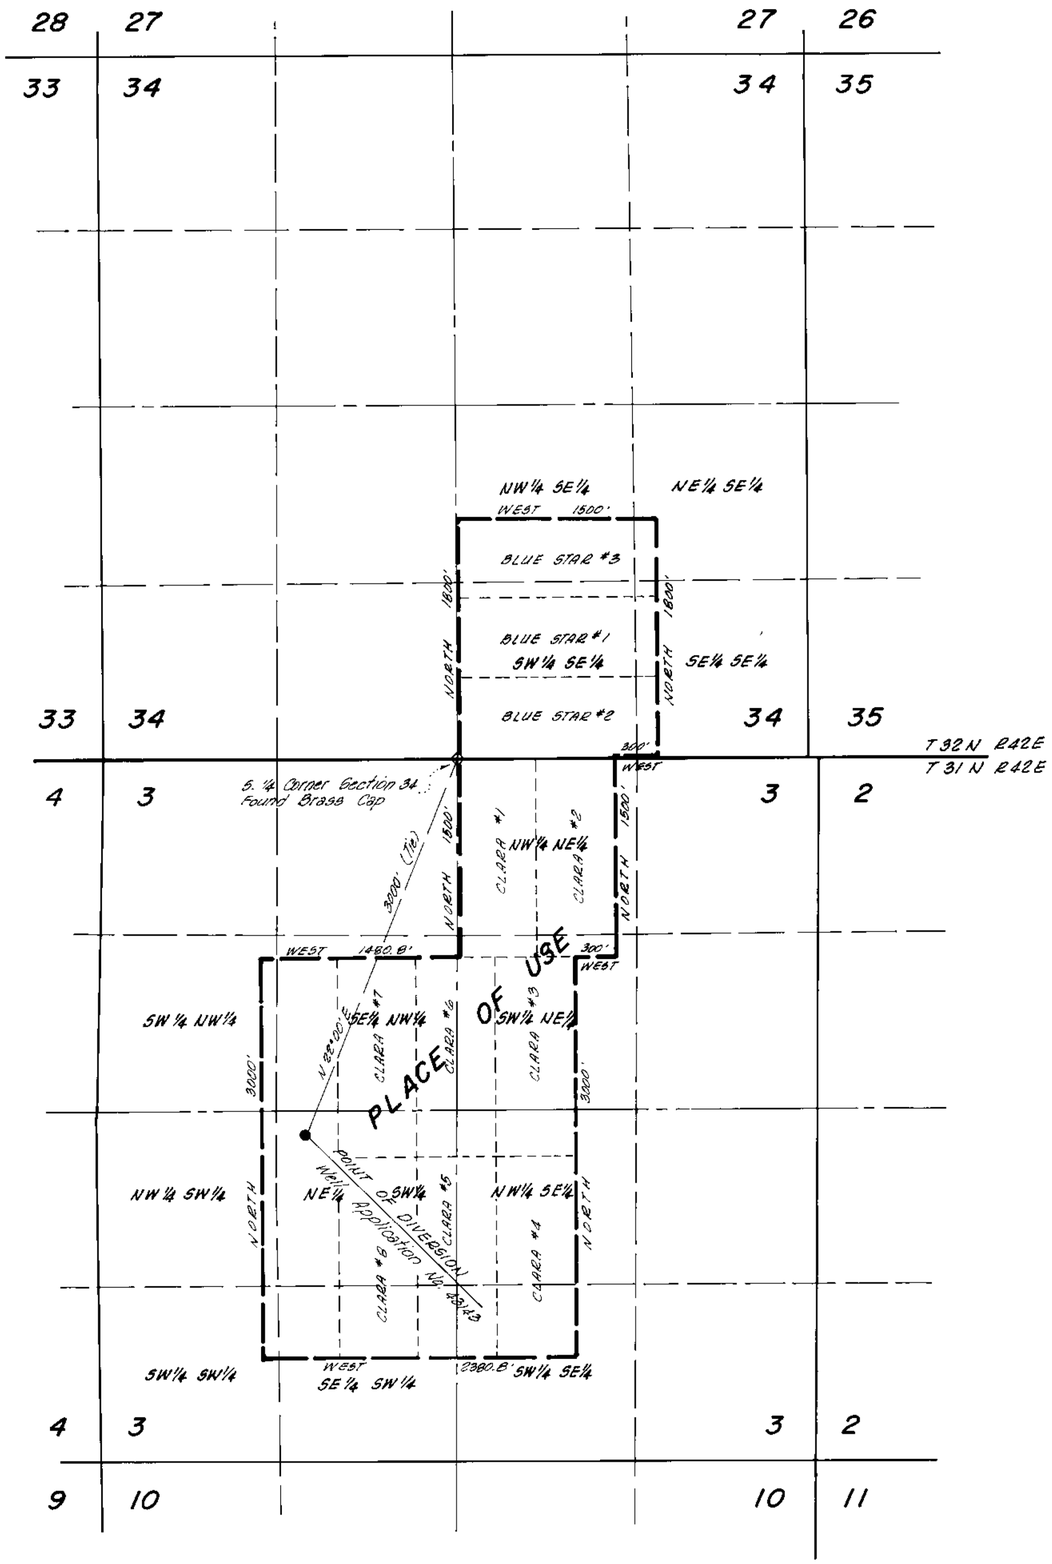

Basis of Bearing: Magnetic Declination 18½°

STATE OF NEVADA }
COUNTY OF WASHOE } S.S.

I, E. P. Osgood, Jr., being first duly sworn, depose and say that this map, consisting of 1 sheet, has been correctly drawn to the designated scale from field notes of a survey made by me, or under my supervision and direction, on the 27th day of May, 1981; that it truly and correctly represents the proposed location and extent of the works used to divert water from underground sources in Lander County, by Values Mining Inc. for mining, milling and domestic purposes. That all other works or streams which are crossed by, or connected with, said works, are correctly shown and designated hereon.

E. P. Osgood, Jr.
E. P. Osgood, Jr. State Water Right Surveyor No. 294

Subscribed to and sworn to before me on this 27th day of May, 1981.

Ver. Lynn Fiedrich
Notary Public in and for Washoe County, Nevada

FILED
MAY 29 1981
STATE ENGINEER'S OFFICE

SCALE: 1" = 600'
0 500 1000 1500 2000

MAP TO ACCOMPANY APPLICATION TO APPOPRIATE WATER FOR MINING MILLING AND DOMESTIC USE BY

VALUES MINING INC.

FROM UNDERGROUND SOURCES IN LANDER COUNTY NEVADA

MAY 1981

E. P. OSGOOD, JR. ST. WTR. RT. SUR. NO. 294

43143