MONSEN ENG. MC 829

N

T. 41 N., R. 39 E.
M.D.B.&M.

Portions Of Sections 23, 24, 25 & 26

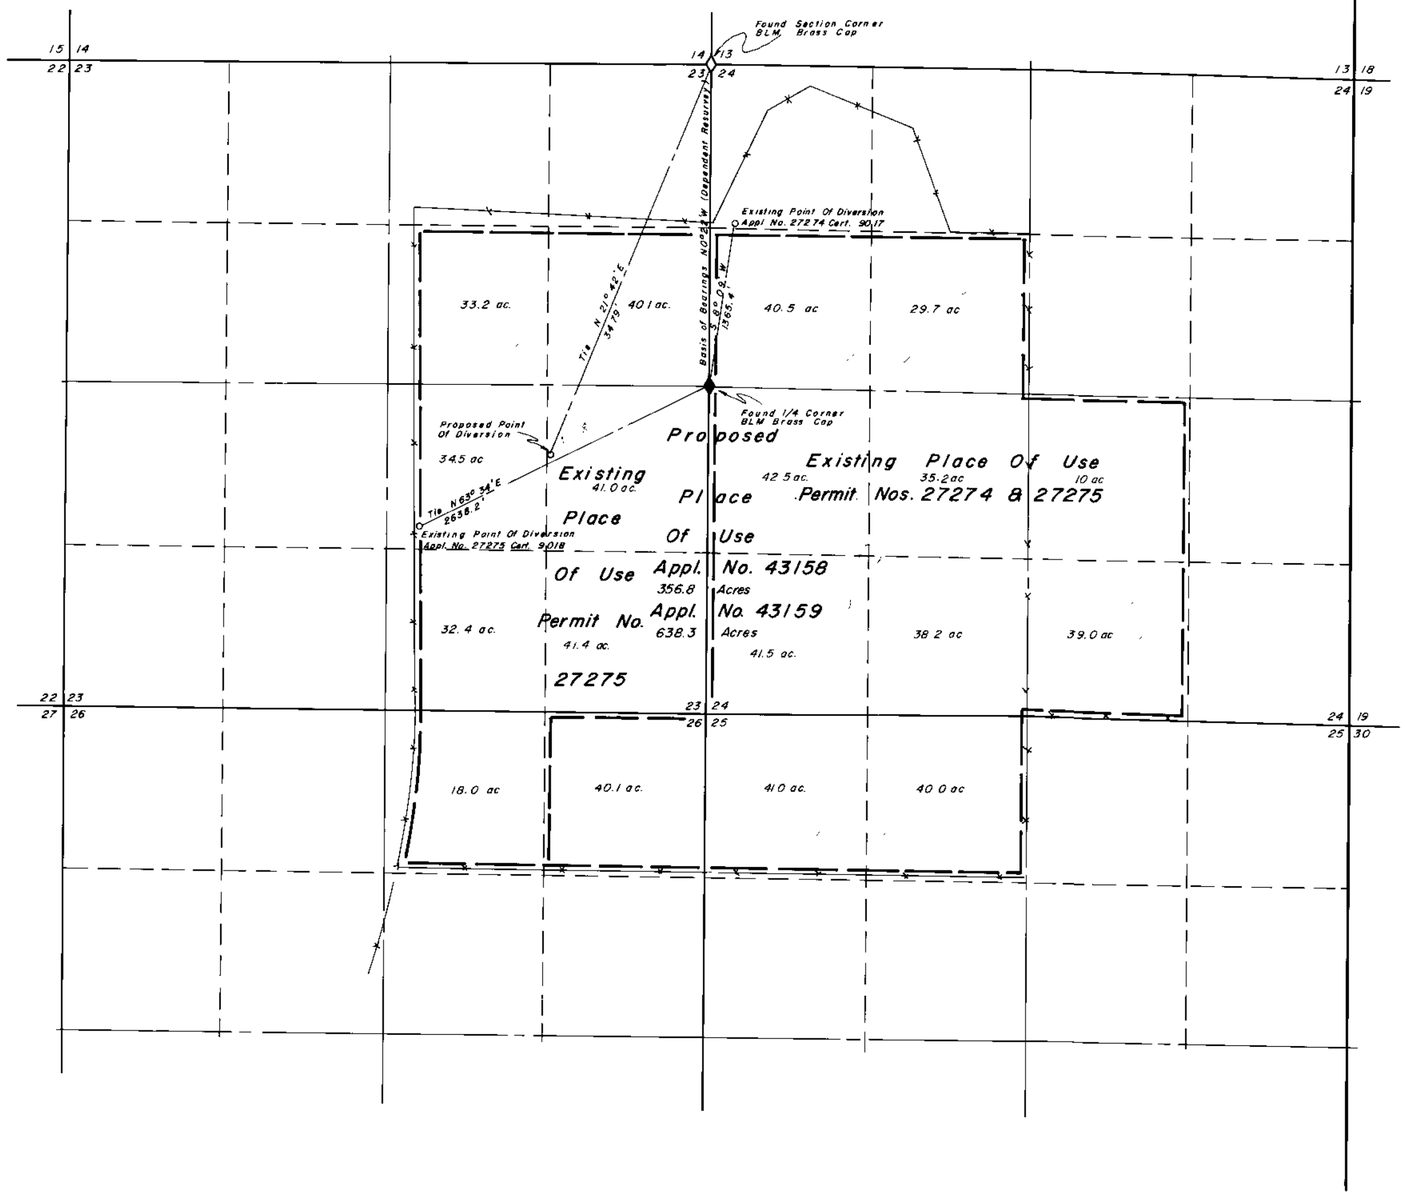

State of Nevada
County of Humboldt } S.S.

I, Robert N. Caldwell, being first duly sworn, depose and say that this map, consisting of 1 sheets, has been correctly drawn from field notes of a survey made by me during January, 1981, that it truly and correctly represents the location and extent of the works used to divert water from underground in Humboldt County by Elizabeth Miller for irrigation purposes, that the proposed point of diversion, the approximate location and size of the diverting channel, all reservoirs or basins, the locations and names of all other works which will cross or connect with the proposed works, and the boundary of all lands, showing by 40-acre subdivisions the areas proposed to be irrigated, are fully and correctly designated thereon

Robert N. Caldwell
State Water Rights Surveyor No. 468
1/26/81

LAND SURVEYOR · STATE OF NEVADA · 4233

Subscribed and sworn to before me this 28th day of January 19 81.

Notary

FILED
APR 1 - 1981
STATE ENGINEER'S OFFICE

Scale 1" = 660'

660 0 660 1320 1980 2640

Map To Accompany Application To Change The Point Of Diversion And The Place Of Use Of Permit Numbers 27274 & 27275 By Elizabeth Miller From Underground

Humboldt County Nevada

Desert Mountain Surveying Company
146 West Second Street
Winnemucca, Nevada 89445

43159 43158