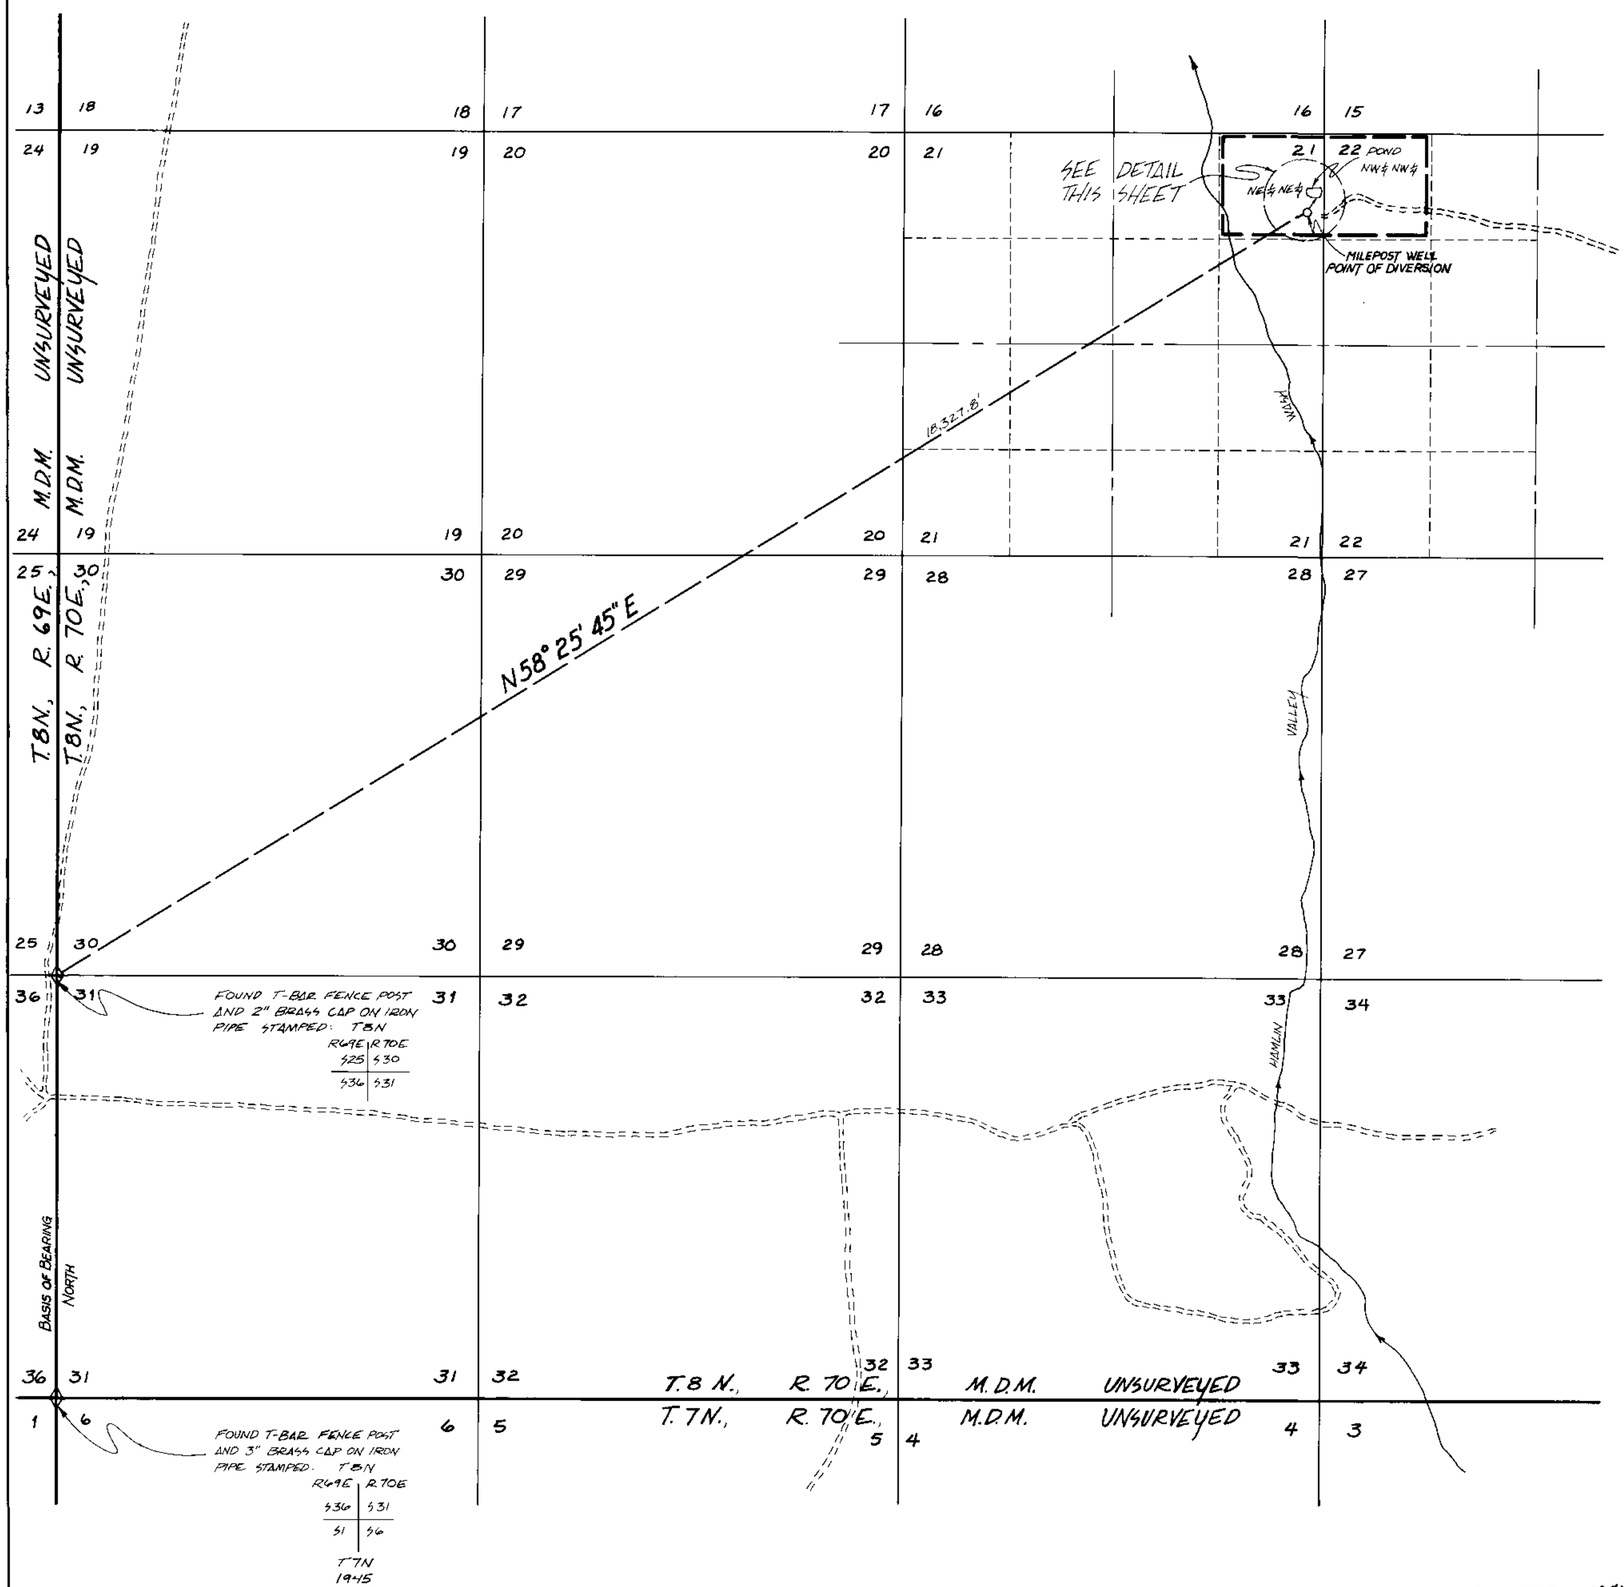

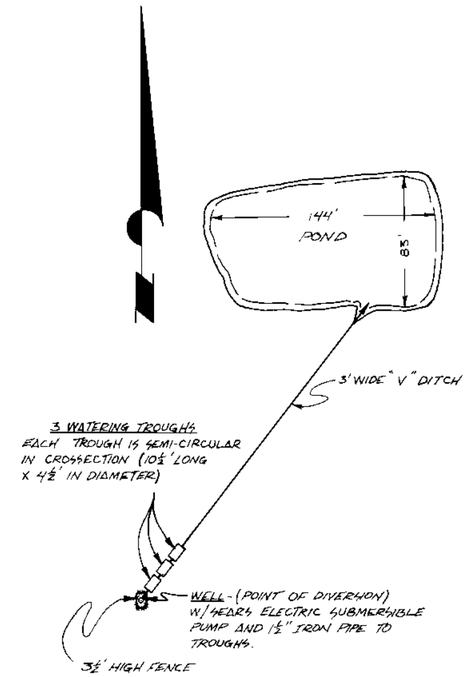

DETAIL SCALE 1" = 50'

STATE OF NEVADA }
COUNTY OF LYON } SS

I, ROBERT W. MILLARD, BEING FIRST DULY SWORN, DEPOSE AND SAY THAT THIS MAP, CONSISTING OF 1 SHEET, HAS BEEN CORRECTLY DRAWN TO THE DESIGNATED SCALE FROM FIELD NOTES OF A SURVEY MADE UNDER MY SUPERVISION AND DIRECTION, BETWEEN THE 25TH DAY OF JUNE, 1980, AND THE 25 DAY OF JUNE, 1980; THAT IT TRULY AND CORRECTLY REPRESENTS THE PROPOSED LOCATION AND EXTENT OF THE WORKS USED TO DIVERT WATER FROM AN UNDERGROUND SOURCE, IN LINCOLN COUNTY, BY IMPERIAL FARMS LAND AND CATTLE COMPANY, INC. FOR STOCKWATERING PURPOSES. THAT THE PROPOSED POINT OF DIVERSION, THE APPROXIMATE LOCATION AND SIZE OF THE DIVERTING CHANNEL OR OTHER CONDUIT, THE PLACE AND MANNER OF USE, AND THE LOCATION AND NAMES OF ALL OTHER WORKS OR STREAMS WHICH ARE CROSSED BY, OR CONNECTED WITH THE SAID WORKS, ARE FULLY AND CORRECTLY DESIGNATED THEREON.

ROBERT W. MILLARD, STATE WATER-RIGHT SURVEYOR #215

SUBSCRIBED AND SWORN TO BEFORE ME THIS _____ DAY OF _____, 19__.
NOTARY PUBLIC IN AND FOR _____ COUNTY, NEVADA.

NOTARY PUBLIC

SCALE 1" = 1000'
0 500 1000 2000 3000 4000

FILED FEB 3 1981 STATE ENGINEER'S OFFICE

A3169

MAP to Accompany Application to Appropriate Water for Stockwatering by Imperial Farms Land and Cattle Company, Inc. from "Milepost Well," an Underground Source

JOB #178

43169

SEP 3 '81 10 16

SEP. IP. CATE NO 13540 SUL 12-7-92