MONSEN ENG. 100 5-80 MC 1386e

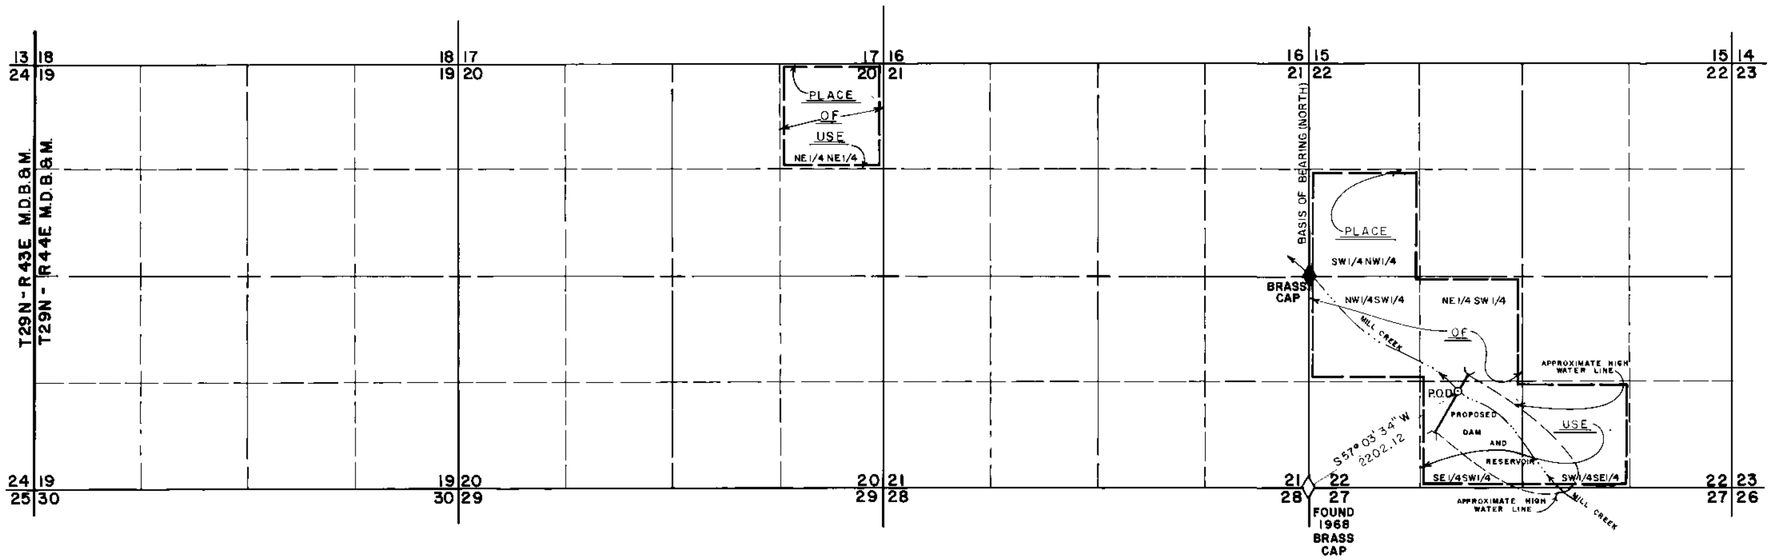

Basis of Bearing: True North

STATE OF NEVADA }
COUNTY OF ELKO } S.S.

I, Alan S. Boyack, being first duly sworn, depose and say that this map, consisting of two sheets, has been correctly drawn to the designated scale from field notes of a survey made under my supervision and direction, between the 15th day of April , and the 16th day of April , 1981 ; that it truly and correctly represents the proposed location and extent of the works used to divert water from Mill Creek in Lander County, by Henry Filippini, Jr. for irrigation purposes. That the proposed point of diversion, the approximate location and size of the diverting channel, all reservoirs or basins, the location and names of all other works which will cross or connect with the proposed works, and the boundary of all lands, showing by 40-acre subdivision, are fully and correctly designated thereon.

Alan S. Boyack
State Water Right Surveyor No. 358

Subscribed and Sworn to before me this 21st day of May, 1981.

Linda L. Reynolds
Notary Public in and for Elko County, Nevada

SCALE: 1" = 1000'

0 500 1000 2000 3000 4000 5000

MAP

TO ACCOMPANY APPLICATION TO APPROPRIATE WATER FOR

IRRIGATION

BY

HENRY FILIPPINI, JR.

FROM MILL CREEK

BOYACK SURVEYING ELKO, NEVADA

W-81033

43194

Sheet 1 of 2

FILED
JUN 11 1981
STATE ENGINEER'S OFFICE

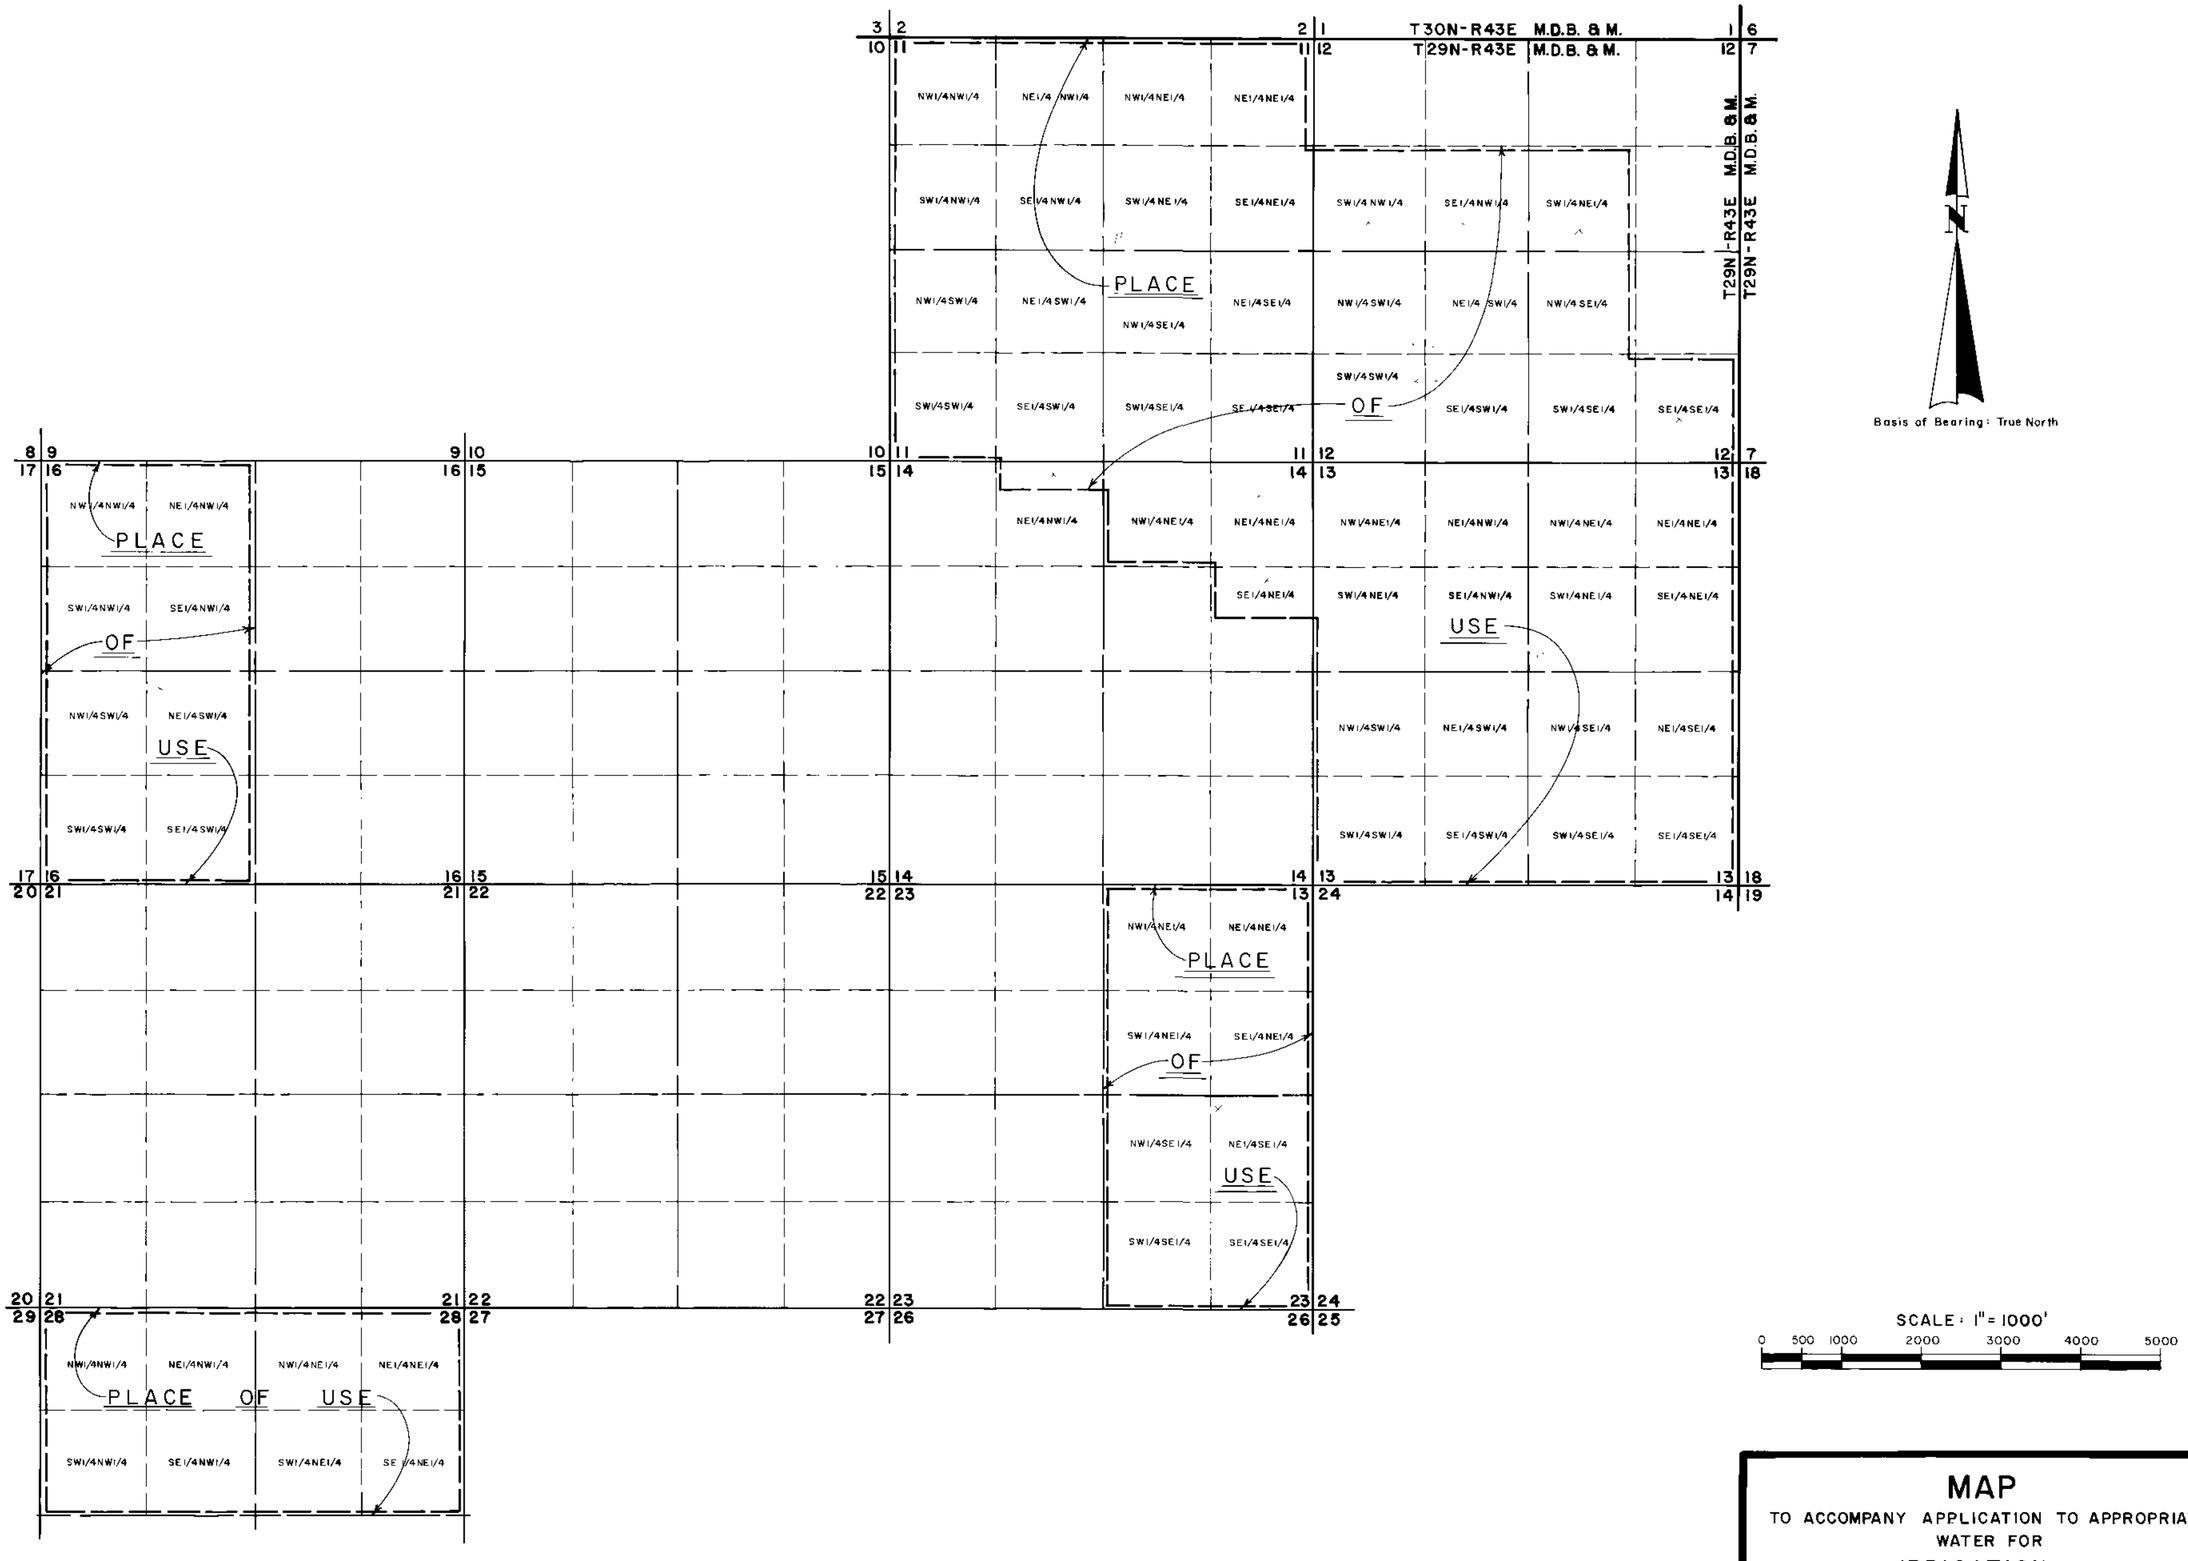

FILED
STATE ENGINEER'S OFFICE

MAP

TO ACCOMPANY APPLICATION TO APPROPRIATE WATER FOR

IRRIGATION

BY

HENRY FILIPPINI, JR.

FROM A DAM AND RESERVOIR

BOYACK SURVEYING ELKO, NEVADA W-81035

43194

Sheet 2 of 2