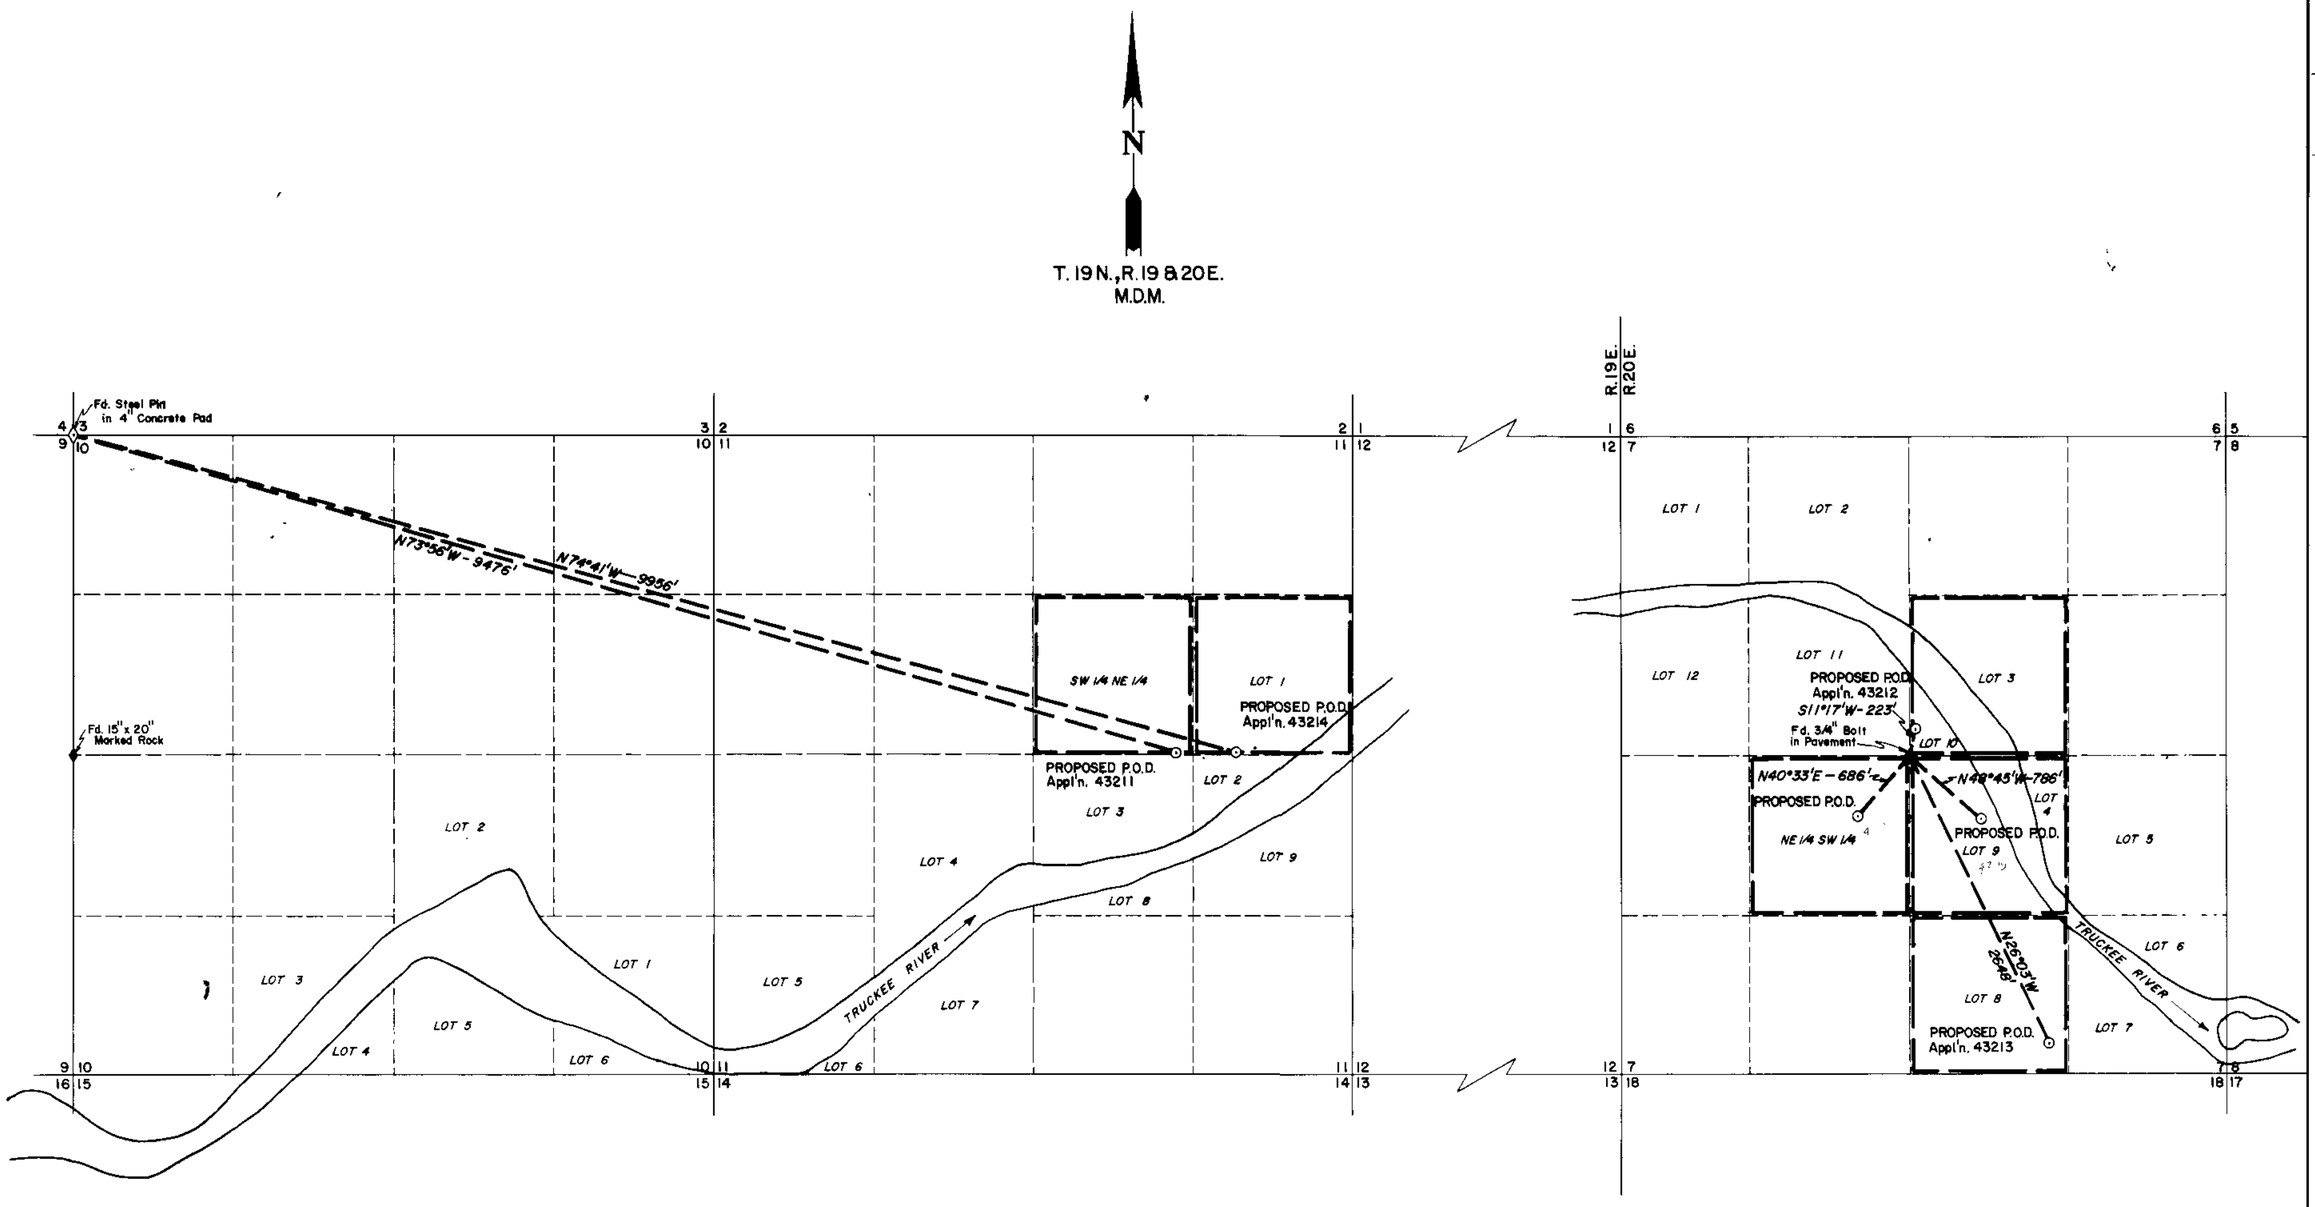

PLACE OF USE

RECEIVED
MAY 29 1981
STATE ENGINEER'S OFFICE

STATE OF NEVADA }
COUNTY OF ELKO } ss.

I, William A. Nisbet, being first duly sworn, depose and say that this map, consisting of one sheet, has been correctly drawn to the designated scale from field notes of a survey, made under my supervision and direction, on the 10 day of February, 1981; that it truly and correctly represents the proposed location and extent of the works used to divert water from an UNDERGROUND SOURCE in WASHOE COUNTY by HYDROTHERMAL ENERGY CORP. for GEOTHERMAL PURPOSES. That the proposed points of diversion, the approximate location and size of the diverting channel, all reservoirs or basins, [illegible] and names of all other works which will cross or [illegible] proposed works, and the boundary of all lands, showing [illegible] from the areas proposed to be served, are fully and correctly delineated thereon.

William A. Nisbet
STATE WATER RIGHT SURVEYOR NO. 3805

WILLIAM A. NISBET
3805
NEVADA

Subscribed and sworn to before me this 26th day of May, 1981.
Notary Public in and for Elko County, Nevada.

Kim Buschelman

KIM BUSCHELMAN
Notary Public - State of Nevada
Elko County, Nevada
My appointment expires April 3, 1985

BASIS OF BEARINGS: G.L.O. Survey Plats Approved July 17, 1882 and October 13, 1863.

FILED
MAY 29 1981
STATE ENGINEER'S OFFICE

0 660 1320 1980 2640 3300
SCALE: 1" = 660'

NO.	BY	DATE	DESCRIPTION	CHK'D	APP'D
			REVISIONS		

DRAWN BY P. N. | APPROVED BY WAN
JOB NO. 2382-001 | DATE 5/81

MAP
TO ACCOMPANY APPLICATION TO APPROPRIATE WATER
FOR
GEOTHERMAL PURPOSES
BY
HYDROTHERMAL ENERGY CORPORATION
FROM
UNDERGROUND

CHILTON ENGINEERING
421 COURT STREET ELKO, NEVADA

W81019

43796 43795 43214 43213 43212 43211