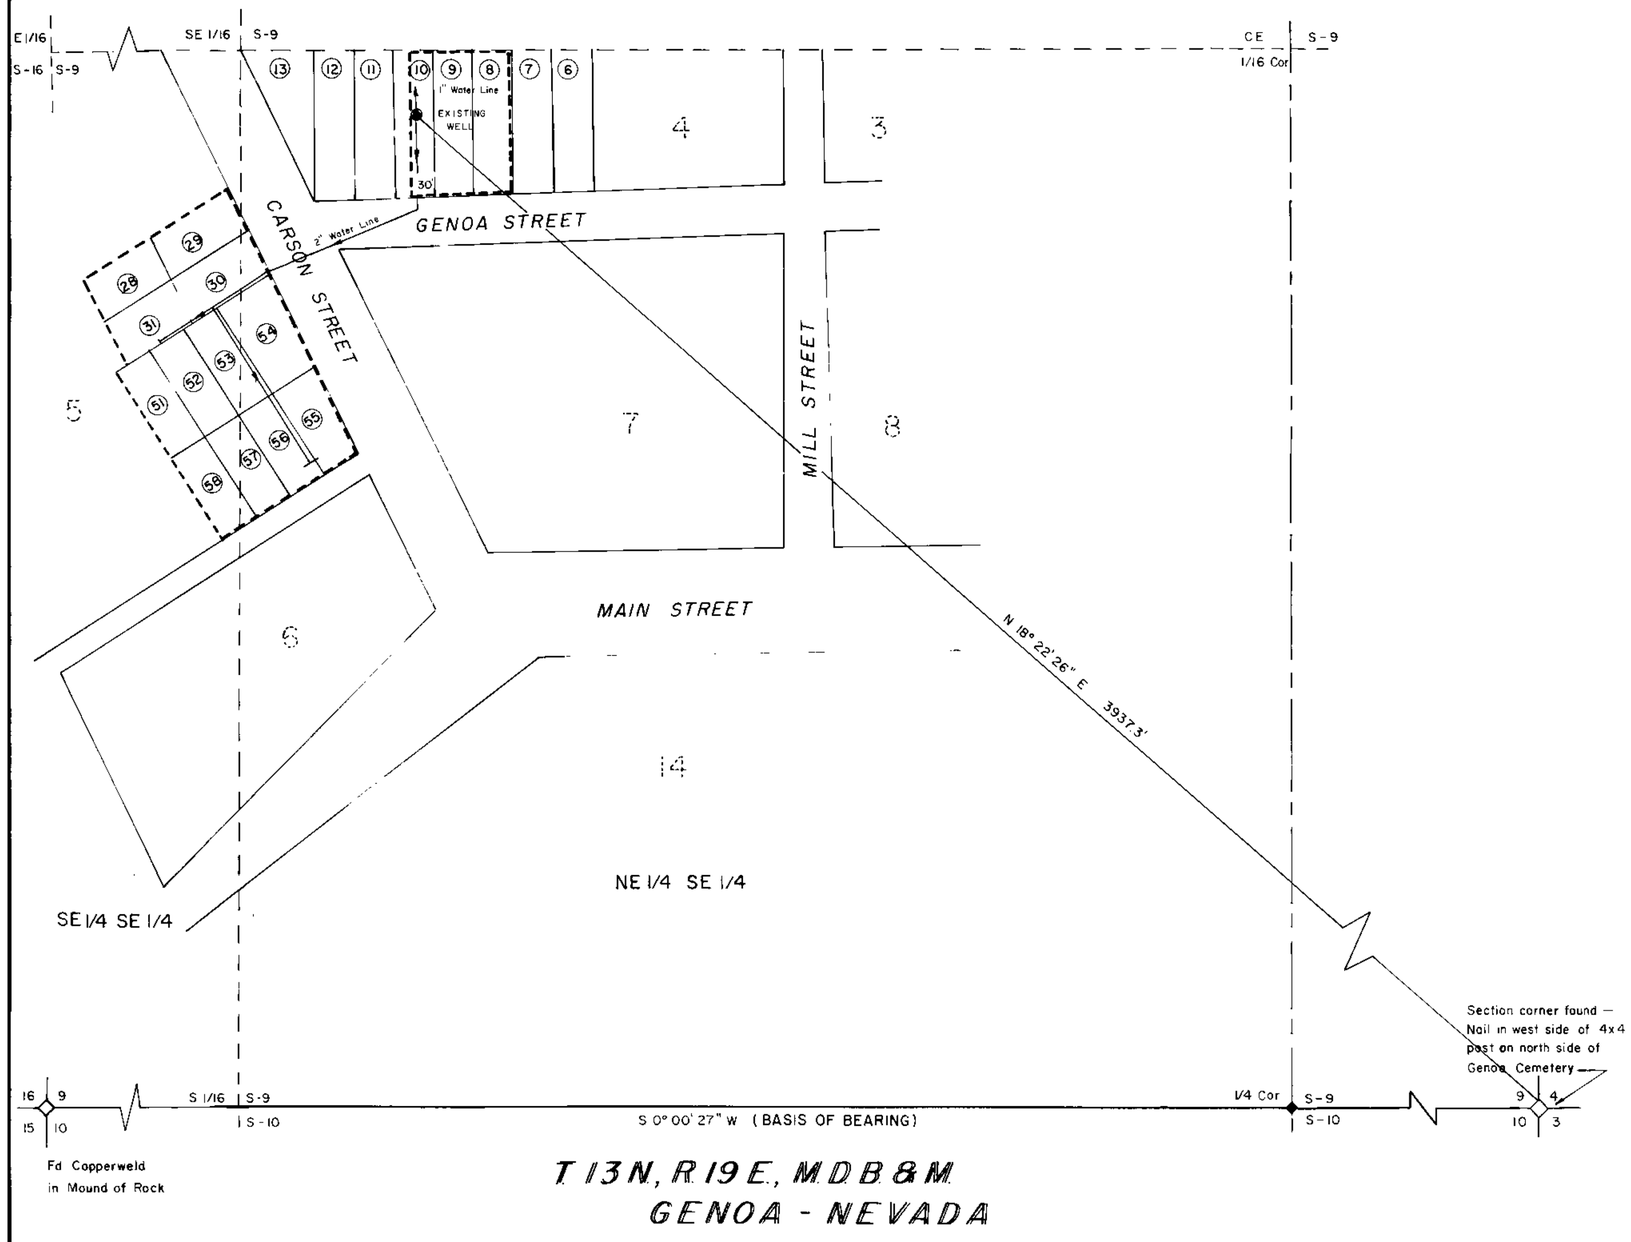

T 13 N, R 19 E, M.D.B.&M.
GENOA - NEVADA

NOTES

1. BASIS OF BEARING – Recorded Parcel Map – Document No. 75649 in Book 974 of Parcel Maps at Page 801 – Douglas County, Nevada.

STATE OF NEVADA }
DOUGLAS COUNTY } ss

I, B. J. Vasey, being first duly sworn, depose and say that this map, consisting of one sheet, has been correctly drawn to the designated scale from field notes of a survey made under my supervision and direction on the 22nd day of December, 1980, that it truly and correctly represents the proposed location and extent of the works used to divert water from an underground source in Douglas County, by Alice Cleary for Quasi-Municipal purposes, that the proposed point of diversion, and other data related to the place of use, are fully and correctly designated thereon.

B J Vasey
STATE WATER RIGHT SURVEYOR NO. 306

Subscribed and sworn to before me this 24 day of February, 1980.

Doris K. Leach
Notary Public in and for Douglas County

100 0 100 200 300
SCALE 1" = 100'

MAP
TO ACCOMPANY APPLICATION
TO APPROPRIATE WATER
FOR
QUASI-MUNICIPAL PURPOSES
BY
ALICE CLEARY
FROM UNDERGROUND SOURCES
In Douglas County, Nevada

FILED
FEB 1 1981

VASEY ENGINEERING CO., INC.
VALLEY PROFESSIONAL CENTER
P.O. Box 1164 Minden, Nevada 89423
(702) 782-2382 (702) 782-5642

Date DECEMBER 1980	Drawn By GKL
Job No M-356	Approved By BJV

52731 43255