Sec. 14, T1N, R67E, M.D.B. & M.

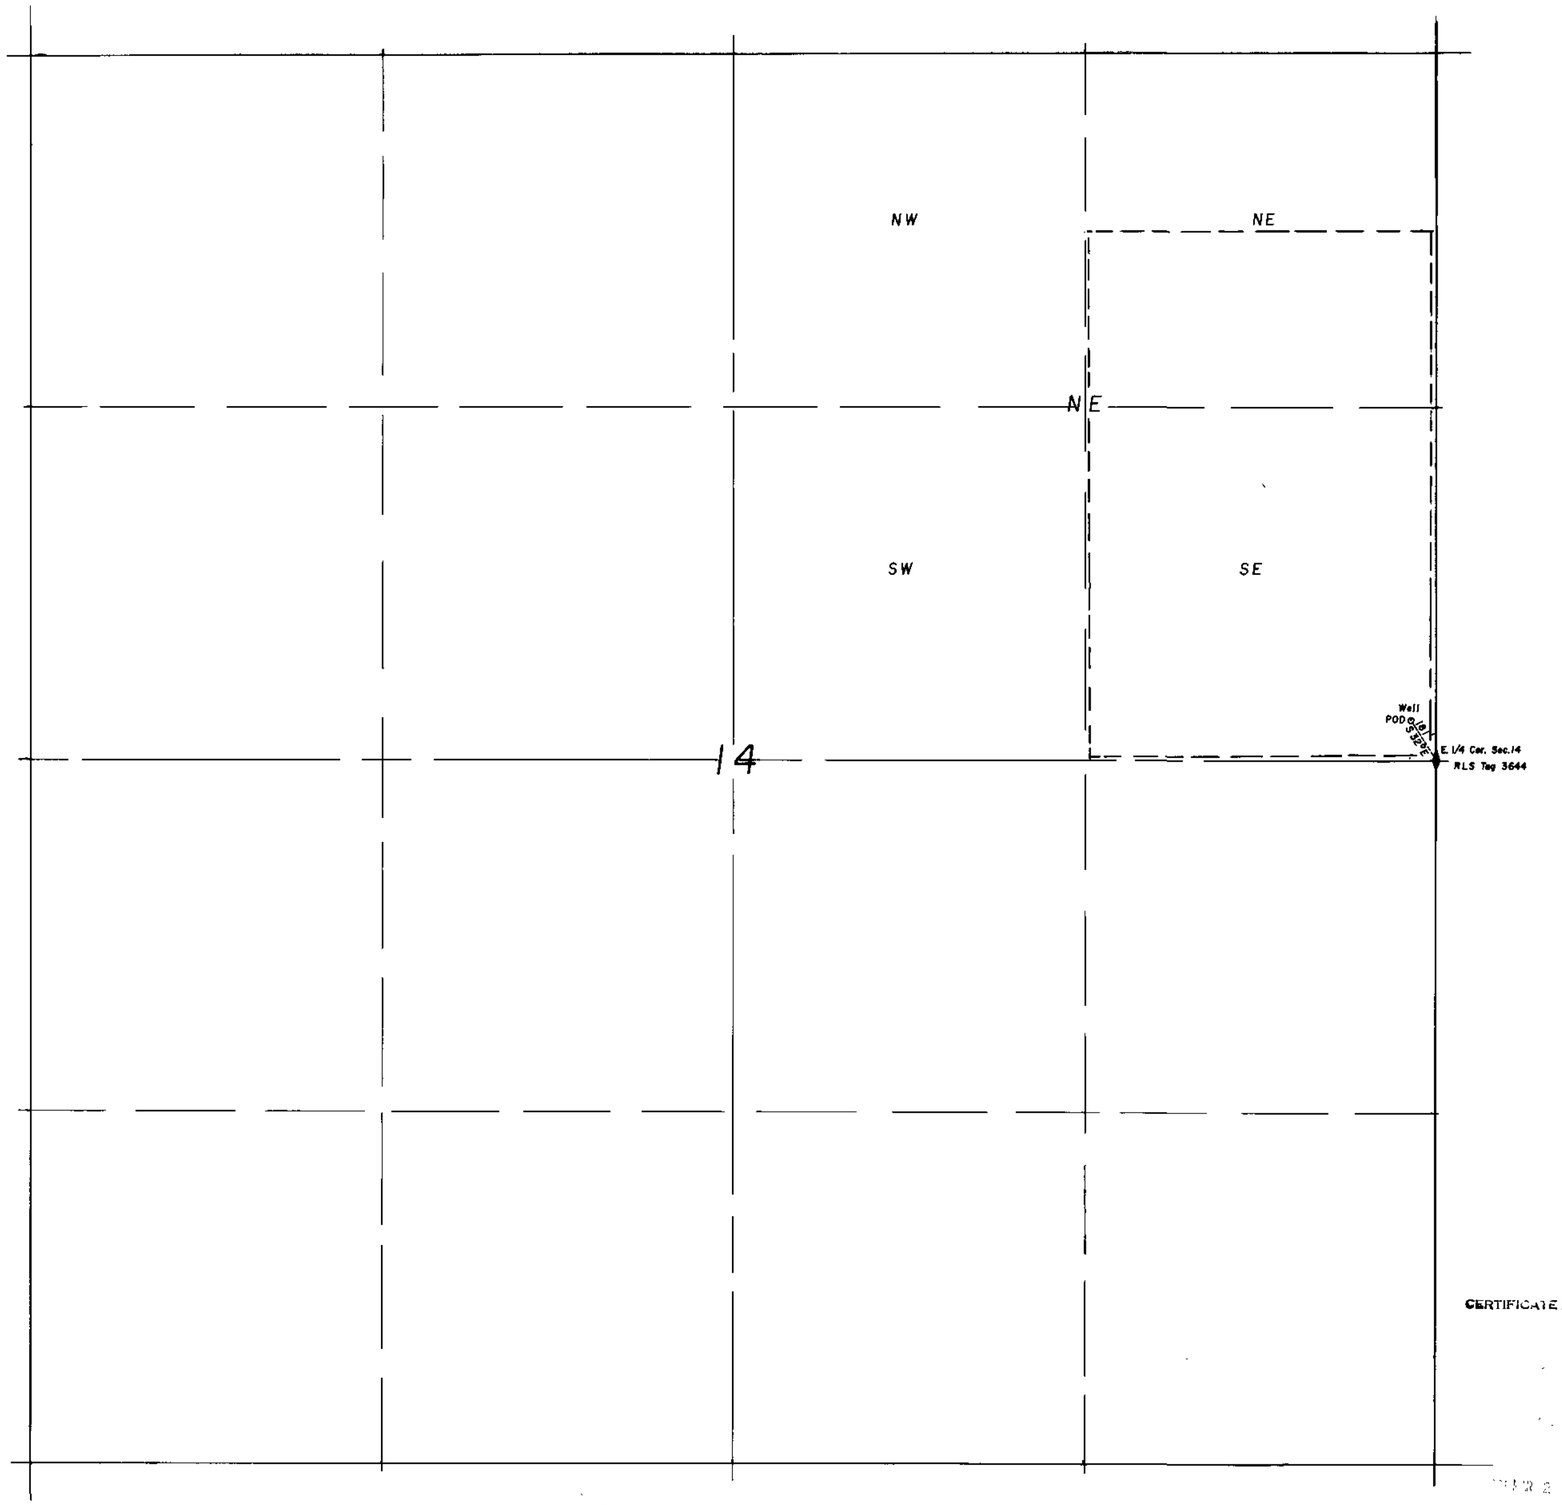

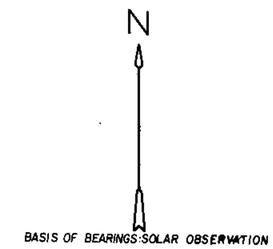

SURVEYOR'S STATEMENT

STATE OF NEVADA)
COUNTY OF LINCOLN) SS.

I, PHILIP C. HULSE, being first duly sworn, depose and say that this map, consisting of one sheet, has been correctly drawn to the designated scale from field notes of a survey made by me on Jan. 15 ,1981; that it truly and correctly represents the proposed location and extent of the works used to divert water from an underground source in Lincoln County, Nevada, by Donald & Patricia Blanchard for Quasi-municipal. Place of use being 40 acre subdivisions shown by heavy dashed lines — — —

Philip C. Hulse
State Water Right Surveyor

Subscribed and sworn to before me this 25th day of February ,1981.
Notary Public in and for Lincoln County, Nevada.

CERTIFICATE NO. 12068 ISSUED 3/2/89

1" = 300'
0 300 600 900 1200'

43265

MAP TO ACCOMPANY
APPLICATION TO APPROPRIATE
WATER FOR Quasi-Municipal
BY Donald & Patricia Blanchard
FROM UNDERGROUND SOURCES

PHILIP C. HULSE Land and Water Right Surveyor

3-2-81
FILED
MAR 2 1981
STATE ENGINEER'S OFFICE

43265