32890 CERTIFICATE No. 11520 ISSUED 7-22-86
43268 CERTIFICATE No 11523 ISSUED 7-22-86
43269 CERTIFICATE No 11524 ISSUED 7-22-86
43270 CERTIFICATE No 11525 ISSUED 7-22-86
43271 CERTIFICATE No 11526 ISSUED 7-22-86
43272 CERTIFICATE No 11527 ISSUED 7-22-86
43273 CERTIFICATE No 11528 ISSUED 7-22-86
43274 CERTIFICATE No. 11529 ISSUED 7-22-86
43836 CERTIFICATE No 11530 ISSUED 7-22-86
43837 CERTIFICATE No. 11531 ISSUED 7-22-86
43838 CERTIFICATE No. 11532 ISSUED 7-22-86
43839 CERTIFICATE No 11533 ISSUED 7-22-86
43840 CERTIFICATE No 11534 ISSUED 7-22-86

STATE OF NEVADA
COUNTY OF ELKO } ss.

I, William A. Nisbet, being first duly sworn, depose and say that this map, consisting of one sheet, has been correctly drawn to the designated scale from field notes of a survey, made under my supervision and direction, on the 30 day of April, 1981; that it truly and correctly represents the proposed location and extent of the works used to divert water from an UNDERGROUND SOURCE in EUREKA COUNTY by FRED J. & FLORENCE M. STENTON, KENNETH P. & EARLENE STENTON for IRRIGATION & DOMESTIC PURPOSES. That the proposed points of diversion, the approximate location and size of the diverting channel, all reservoirs or basins, the location and names of all other works which will cross or connect with the proposed works, and the boundary of all lands, showing by 40-acre subdivisions the areas proposed to be irrigated, are fully and correctly designated thereon.

REGISTERED LAND SURVEYOR - STATE OF NEVADA
WILLIAM A. NISBET
448
1805

William A. Nisbet
STATE WATER RIGHT SURVEYOR

Subscribed and sworn to before me this 2nd day of June, 1981.
Notary Public in and for Elko County, Nevada.

Leora Bernadot

LEORA BERNADOT
Notary Public - State of Nevada
Elko County, Nevada
Appointment Expires May 2, 1983

BASIS OF BEARINGS: G.L.O. Survey Plats approved April 1935.

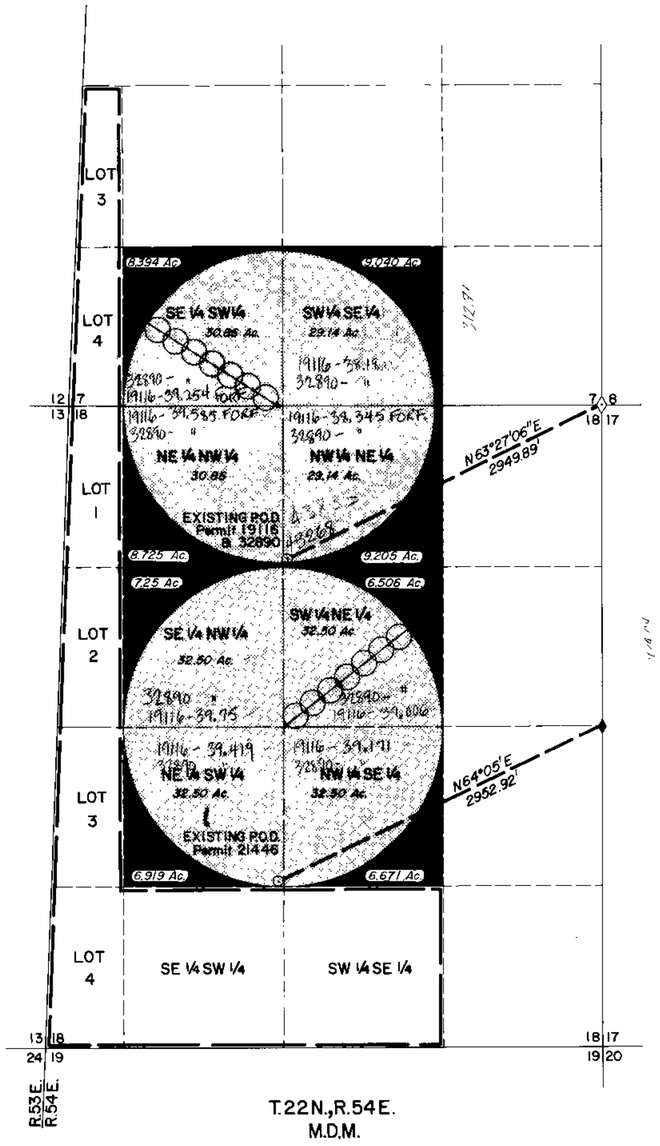

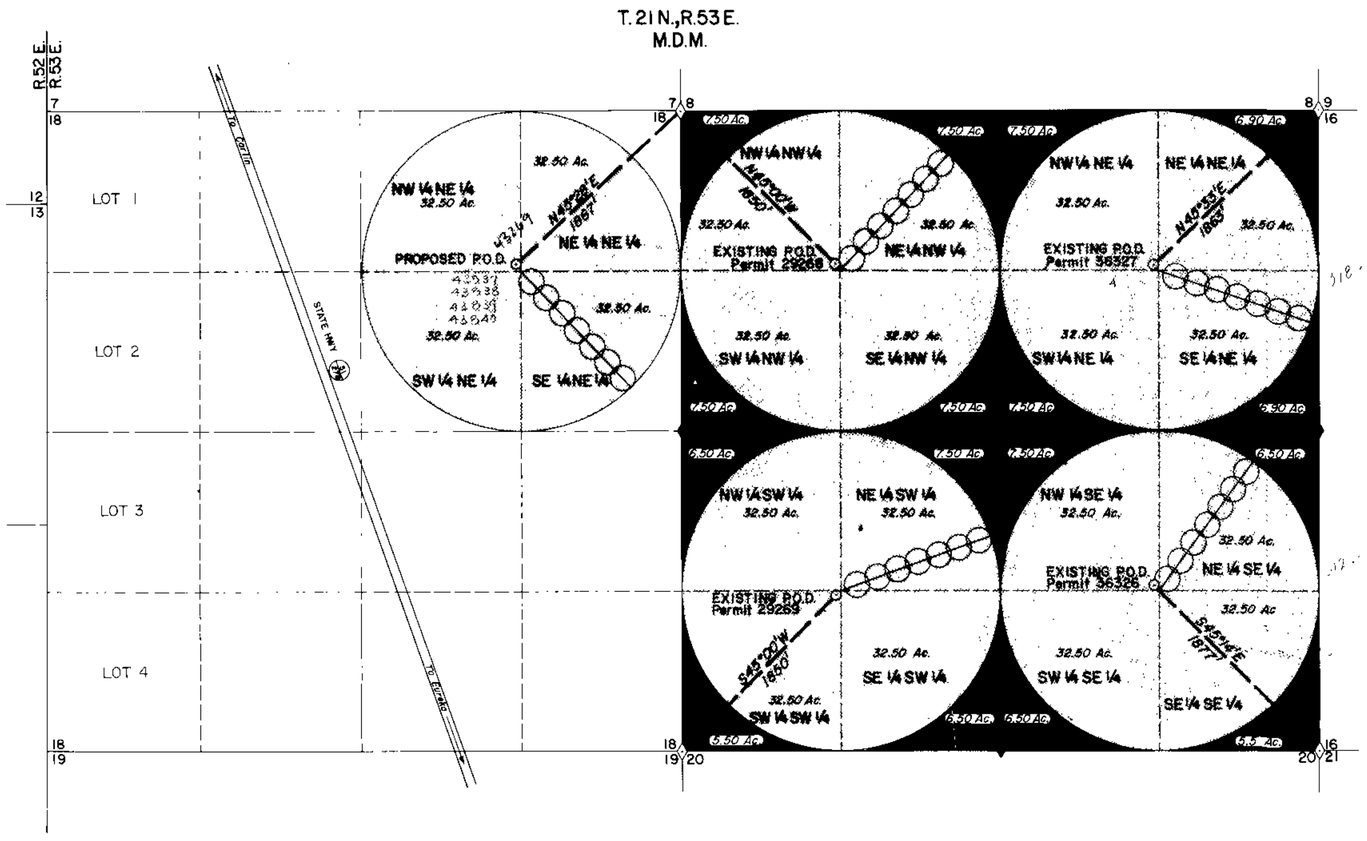

N

LEGEND

- FD BRASS CAPS
- ACREAGE TO BE IRRIGATED UNDER D.L.E
- ACREAGE TO BE STRIPPED
- ACREAGE TO BE IRRIGATED BY PIVOTS

0' 660' 1320' 1980' 2640' 3300'
SCALE: 1" = 660'

FILED
JUN 2 1981
STATE ENGINEER'S OFFICE

RECEIVED
JUN - 2 1981
STATE ENGINEER'S OFFICE
ELKO OFFICE

NO.	BY	DATE	DESCRIPTION	CHK'D	APP'D

REVISIONS

DRAWN BY P.N. | APPROVED BY WAN
JOB NO 2404-001 | DATE 6/81

MAP
TO ACCOMPANY APPLICATIONS TO CHANGE POINT OF DIVERSION & PLACE OF USE
FOR IRRIGATION & DOMESTIC PURPOSES
BY FRED J. & FLORENCE M. STENTON
KENNETH P. & EARLENE STENTON
FROM UNDERGROUND SOURCES

CHILTON ENGINEERING
421 COURT STREET ELKO, NEVADA
W81020

32890 43840 43839 43838 43837 43836 43835 43274 43273 43272 43271 43270 43269 43268