MONSEN ENG. 100 9-80 MC 1896

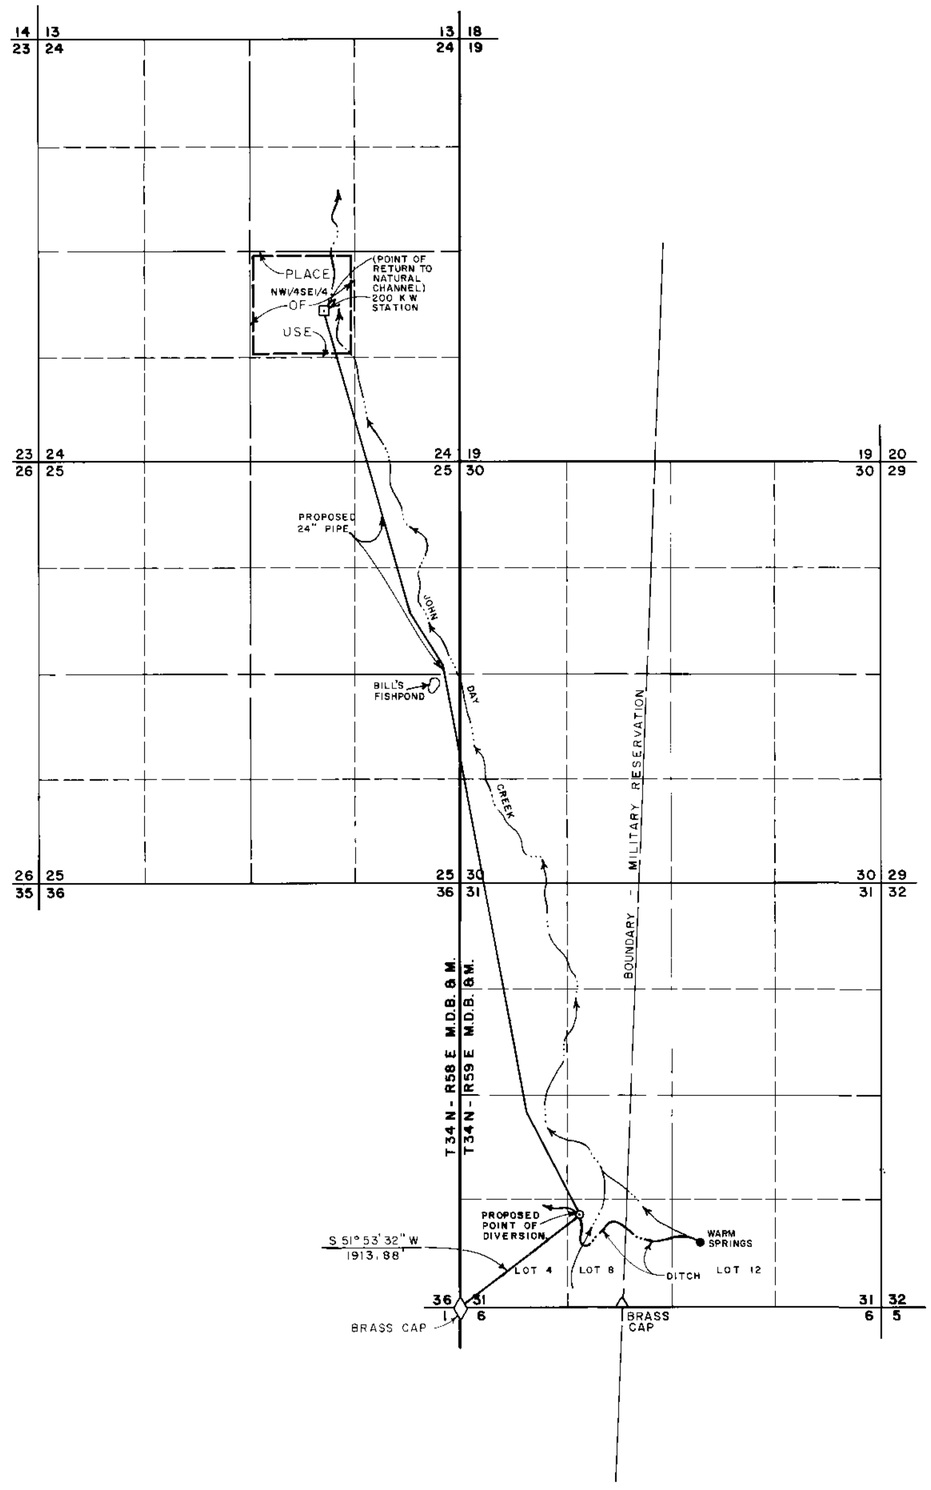

Basis of Bearing: True North using a magnetic declination of 17° 30' 00" East.

STATE OF NEVADA
COUNTY OF ELKO } S.S.

I, Alan S. Boyack, being first duly sworn, depose and say that this map, consisting of one sheet, has been correctly drawn to the designated scale from field notes of a survey made under my supervision and direction, between the 28th day of May , and the 29th day of May , 1981 ; that it truly and correctly represents the proposed location and extent of the works used to divert water from Warm Springs in Elko County, by Frank Hooper for Power Generation purposes. That the proposed point of diversion, the approximate location and size of the diverting channel, all reservoirs or basins, the location and names of all other works which will cross or connect with the proposed works, and the boundary of all lands, showing by 40-acre subdivision, are fully and correctly designated thereon.

Alan S. Boyack
State Water Right Surveyor No. 358

Subscribed and Sworn to before me this 1st day of June, 1981

Lois L. Reynolds
Notary Public in and for Elko County, Nevada

46611 12834 5/28/91

43284 CERTIFICATE No. 11683 ISSL 1/22/87

SCALE: 1" = 1000'

0 500 1000 2000 3000 4000 5000

FILED
JUN 19 1981
STATE ENGINEER'S OFFICE

RECEIVED
JUN - 1 1981
STATE ENGINEER'S OFFICE
ELKO OFFICE

MAP

TO ACCOMPANY APPLICATION TO APPROPRIATE WATER FOR POWER GENERATION

BY

FRANK HOOPER

FROM

WARM SPRINGS

BOYACK SURVEYING ELKO, NEVADA W-81044

46611 43284