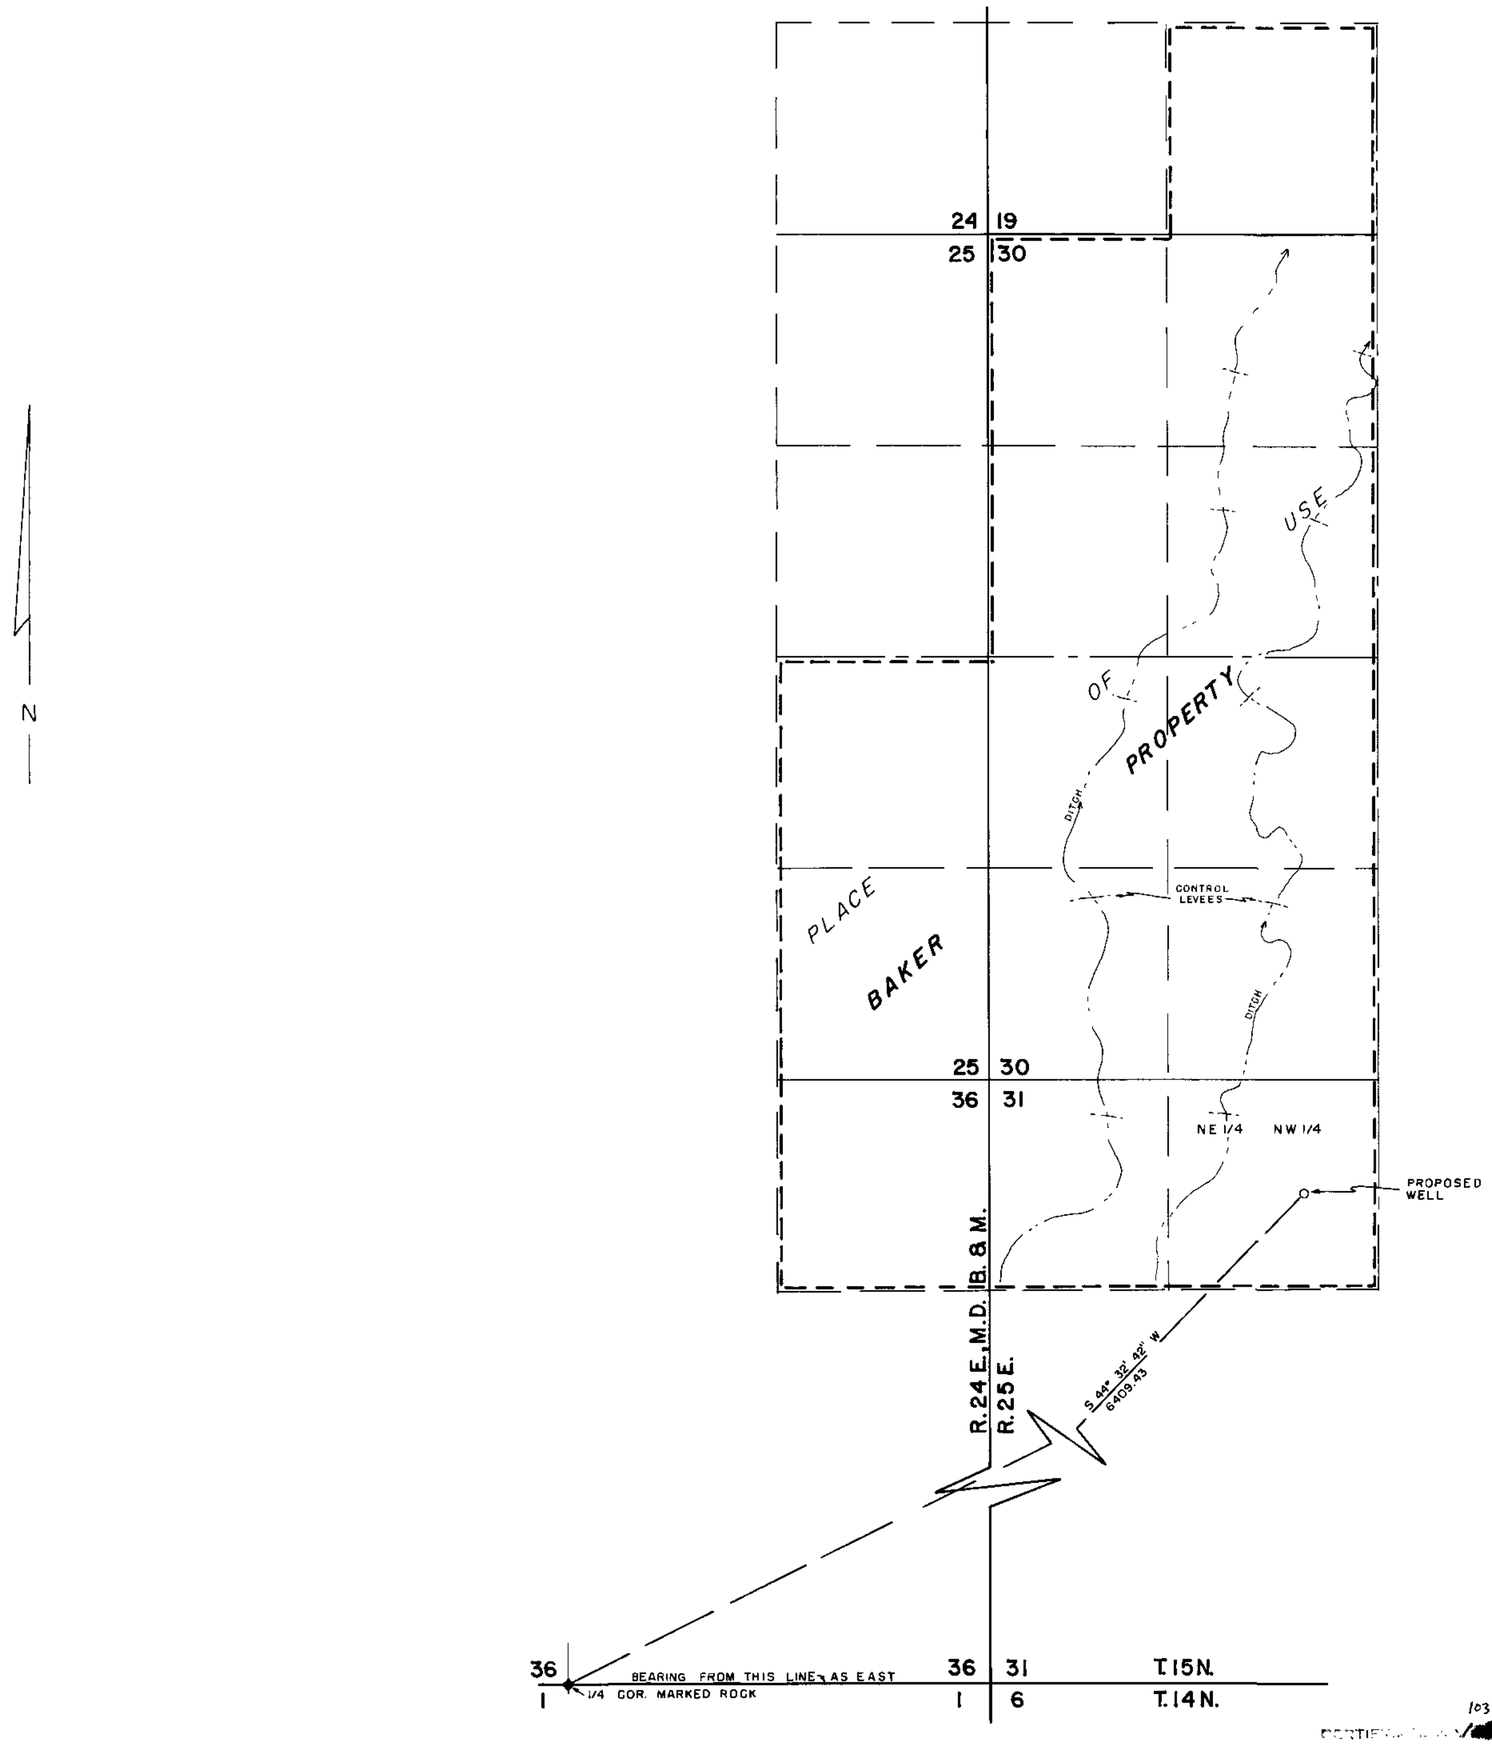

STATE OF NEVADA }
CARSON CITY } S.S.

I, Walter G. Reid, being first duly sworn, depose and say that this map, consisting of one sheet, has been correctly drawn to the designated scale from field notes of a survey made by me on the 10th. day of March, 1981; that it truly and correctly represents the location and extent of the proposed works used to divert water from underground source, in Lyon County, by Harold W. & Norma D. Baker for stockwatering purposes. That the proposed point of diversion, the approximate location and size of the diverting channel or other conduit, the place and manner of use, and the location and names of all other works or streams which are crossed by, or connected with said works, are fully and correctly designated thereon.

Walter G. Reid
State Water Rights Surveyor

Subscribe and sworn to before me this 12th day of March, 1981.

Jean Williams

JEAN WILLIAMS
NOTARY PUBLIC - NEVADA
CARSON CITY

SCALE. 1" = 500'

0 125 250 500 1000 1500 2000 2500

MAP
TO ACCOMPANY APPLICATION
TO APPROPRIATE WATER FOR
STOCKWATERING & DOMESTIC
BY HAROLD W. & NORMA D. BAKER
FROM UNDERGROUND SOURCE

CERTIFICATE NO. 10351 ISSUED 9/24/82

FILED
MAR 12 1981
STATE ENGINEER'S OFFICE

43320