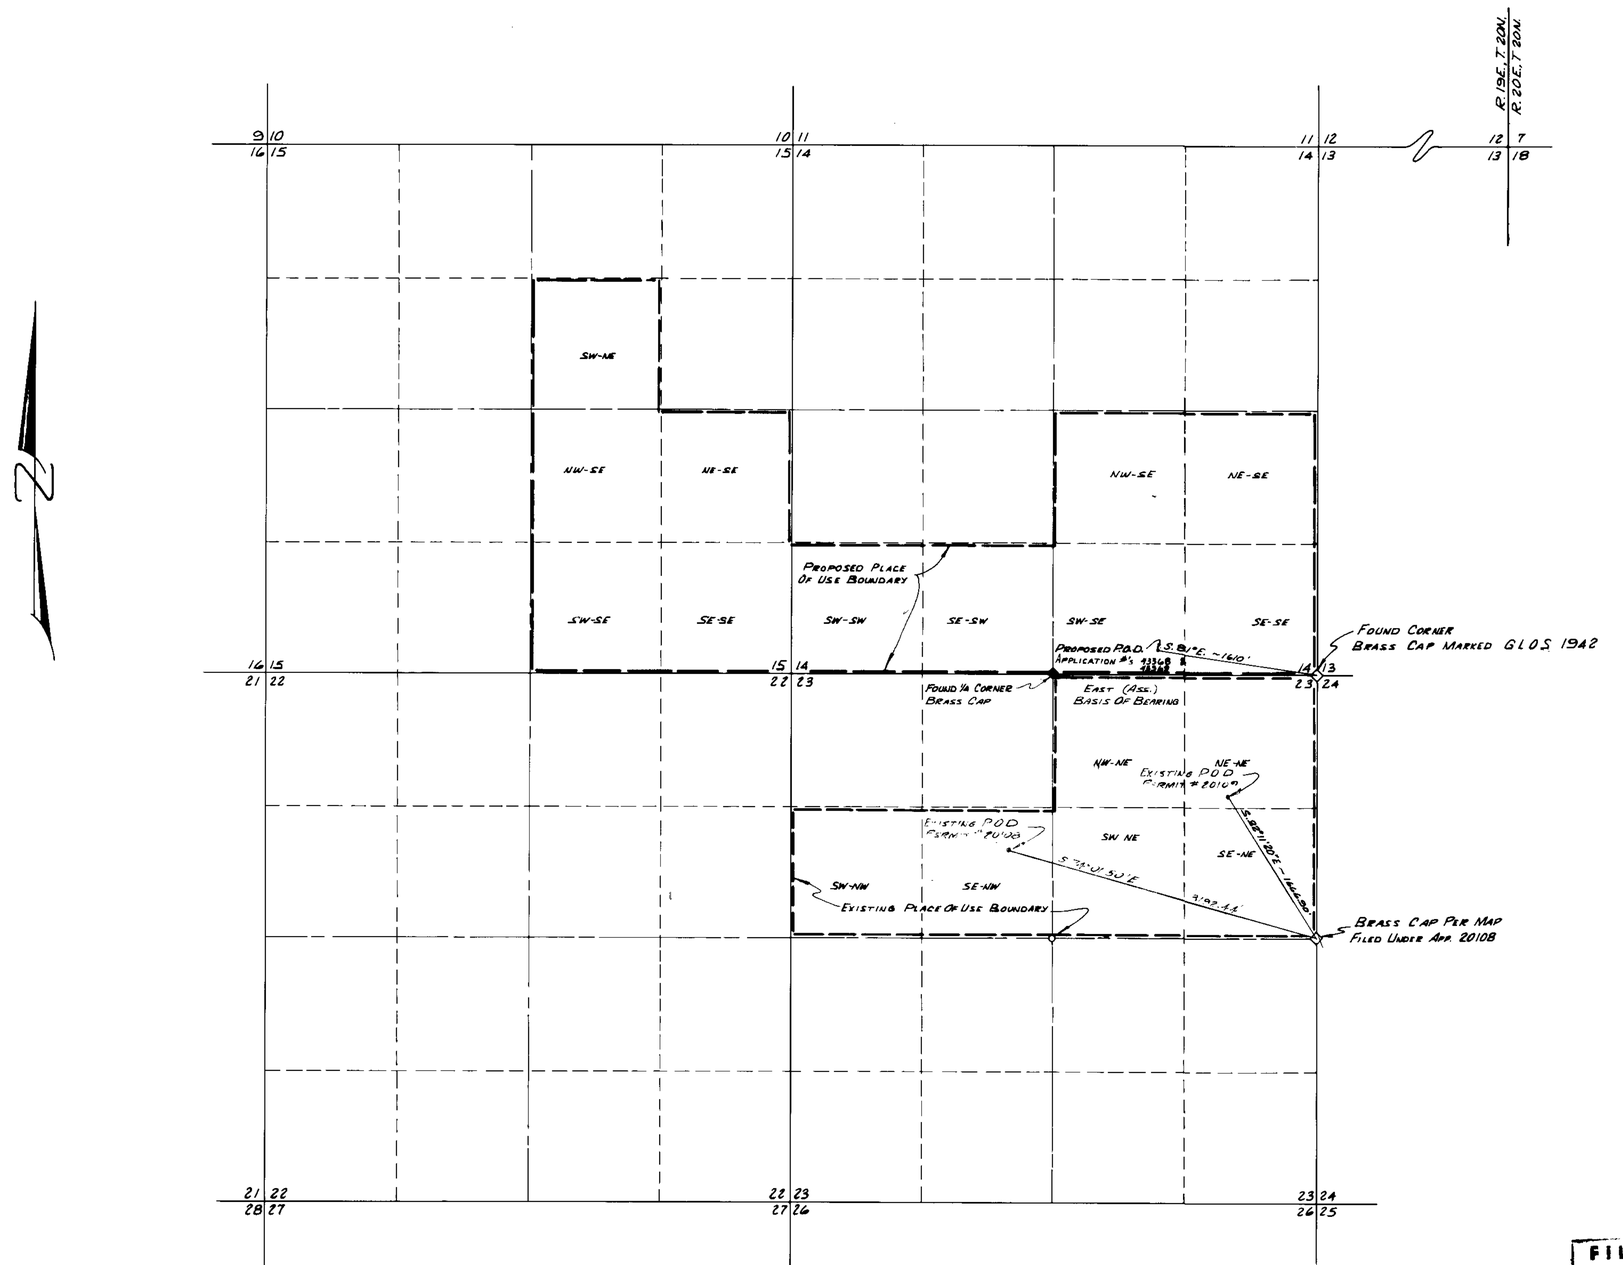

STATE OF NEVADA }
COUNTY OF WASHOE } S.S.

I, BRIEN B. WALTERS BEING FIRST DULY SWORN, DEPOSE AND SAY THAT THIS MAP CONSISTING OF ONE SHEET HAS BEEN CORRECTLY DRAWN TO THE DESIGNATED SCALE FROM NOTES AND MATERIALS COLLECTED AND COMPILED UNDER MY DIRECT SUPERVISION BETWEEN JANUARY 1, AND JANUARY 16, 1981; THAT IT TRULY REPRESENTS THE PROPOSED LOCATION AND EXTENT OF WORKS USED TO DIVERT WATER FROM AN UNDERGROUND SOURCE IN WASHOE COUNTY BY ROY AVERY FOR COMMERCIAL PURPOSES, THAT THE EXISTING POINT OF DIVERSION AND THE BOUNDARIES OF ALL LANDS (BOTH PROPOSED & EXISTING) SHOWN BY 40 ACRE SUBDIVISIONS ARE FULLY & CORRECTLY DESIGNATED THEREON.

Brien B. Walters
BRIEN B. WALTERS STATE WATER RIGHT SURVEYOR # 313

SUBSCRIBED AND SWORN TO BEFORE ME THIS 21st DAY OF April 1981 NOTARY PUBLIC IN & FOR WASHOE COUNTY, NEVADA. MY COMMISSION EXPIRES March 4, 1985.

Kathy C. Ordonez
NOTARY PUBLIC

KATHY C. ORDONEZ
Notary Public State of Nevada
Washoe County
My Appointment Expires Mar. 4, 1985

BASIS OF BEARING
MAP FILED UNDER APP. 20108
AND AS SHOWN

0 100 400 0 800
SCALE: 1" = 800'

FILED
MAY 21 1981
STATE ENGINEER'S OFFICE

43368 & 43369

MAP
TO ACCOMPANY APPLICATION FOR PERMISSION TO CHANGE POINT OF DIVERSION MANNER OF USE & PLACE OF USE OF THE PUBLIC WATERS OF THE STATE OF NEVADA HERETOFORE APPROPRIATED UNDER PERMIT NO. 20109 & 20108 FOR COMMERCIAL PURPOSES BY ROY AVERY FROM AN UNDERGROUND SOURCE

Walters & Beyer
CONSULTING ENGINEERS

43369 43368