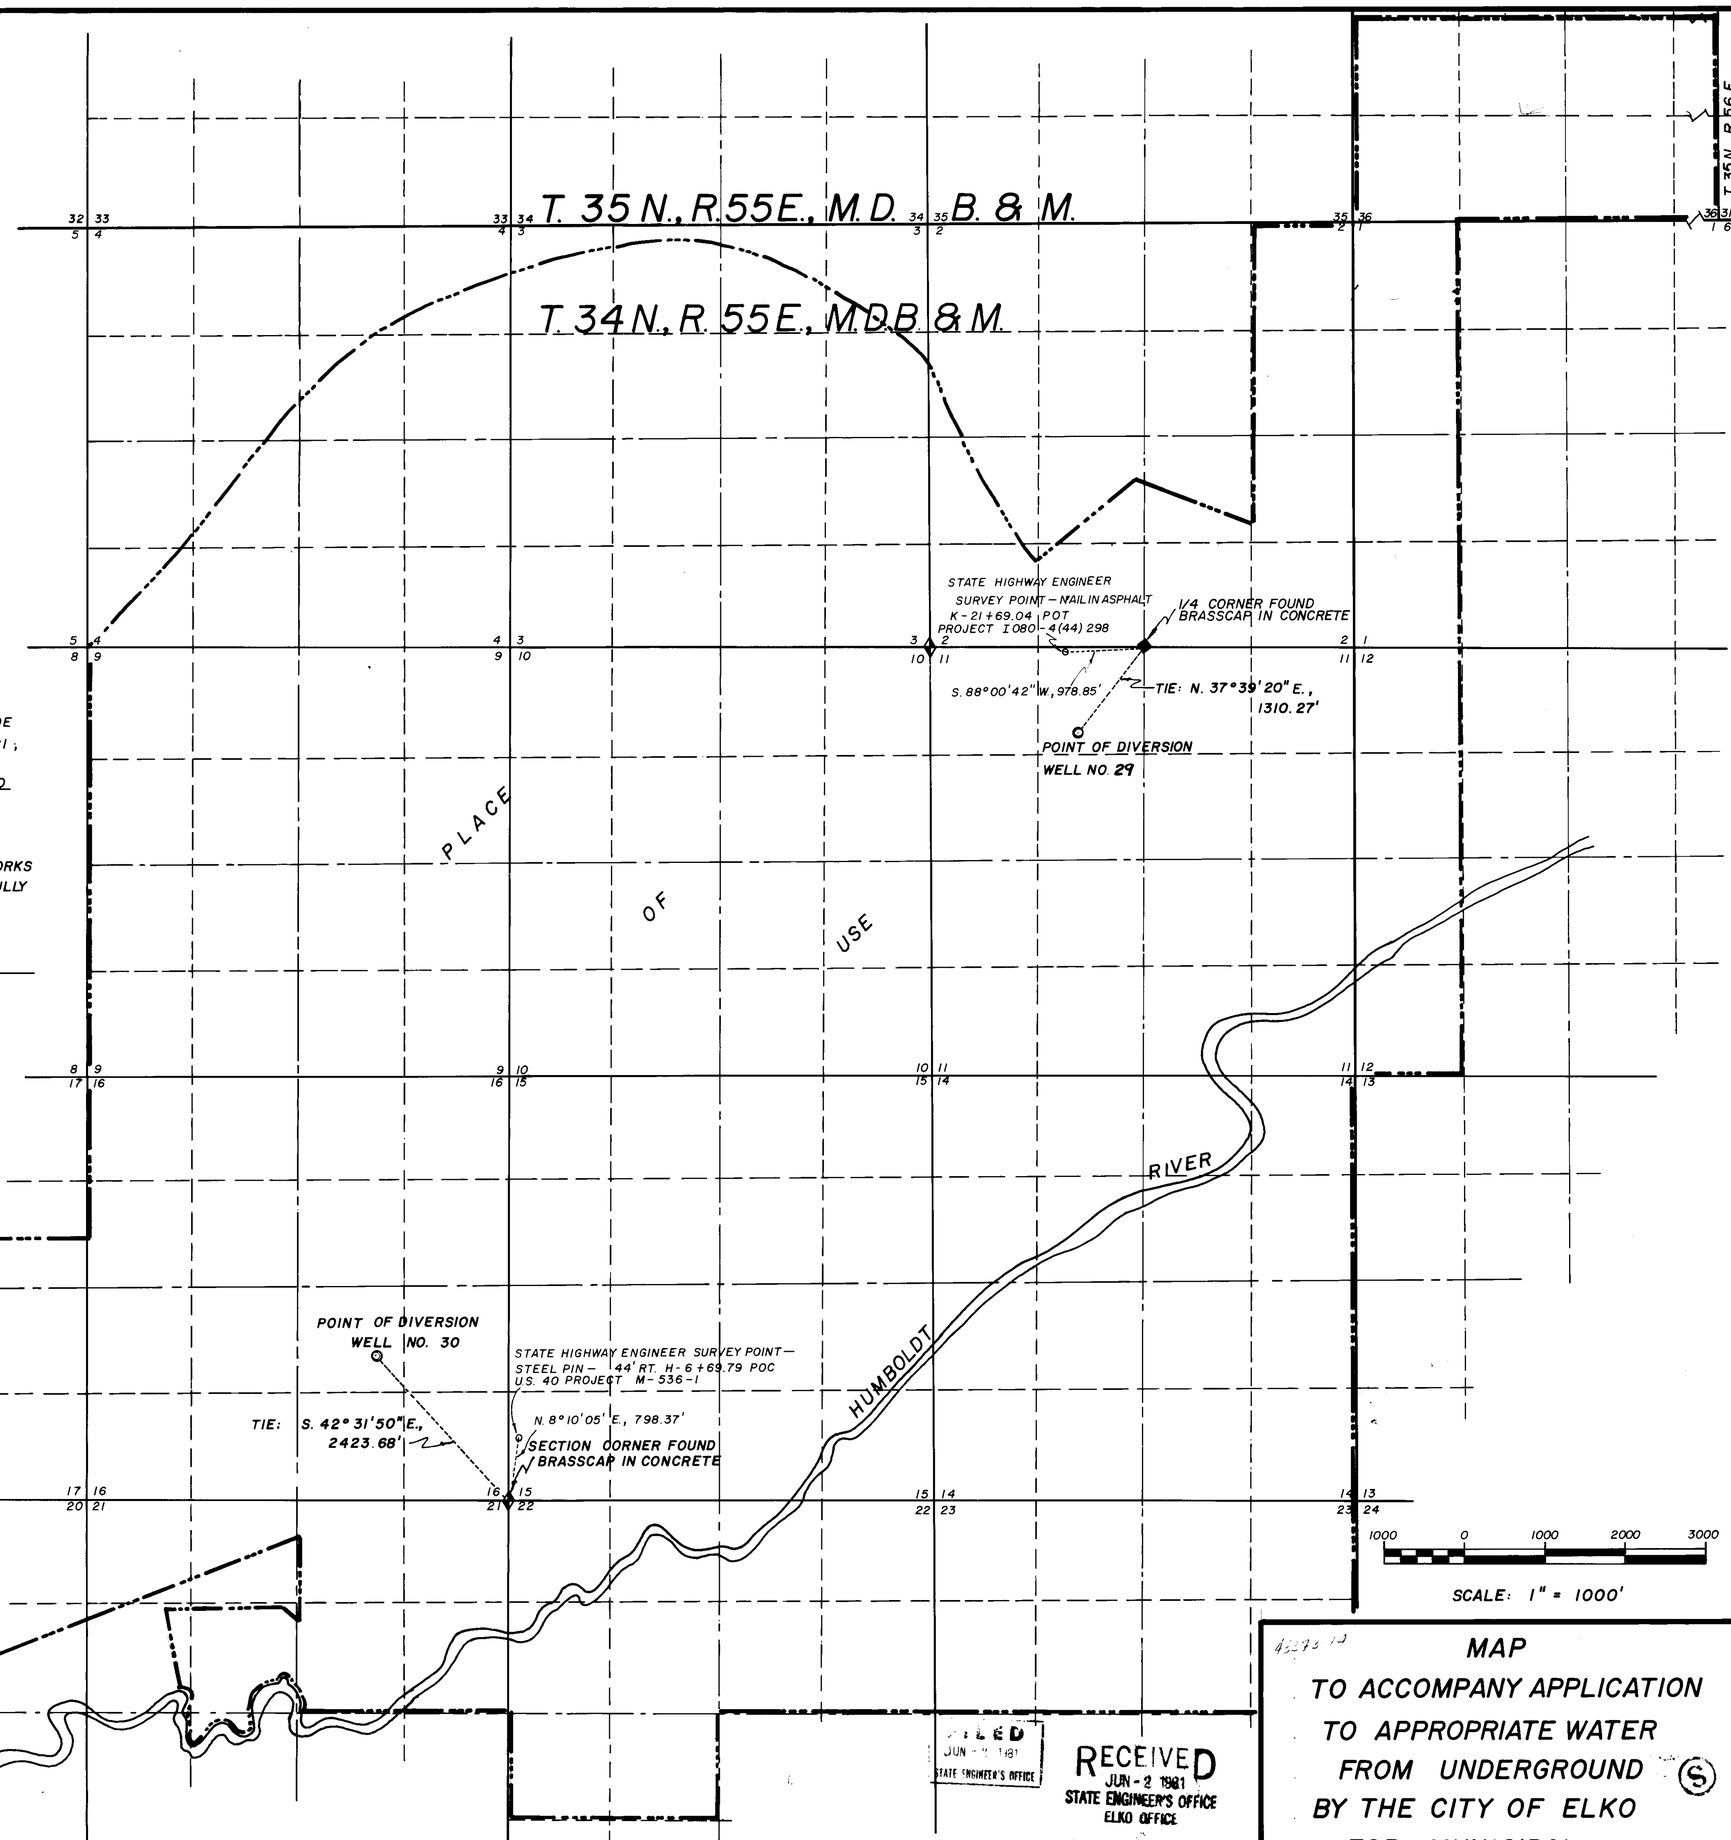

STATE OF NEVADA }
COUNTY OF ELKO } S.S.

I, CHARLES C. ARMUTH, JR., BEING FIRST DULY SWORN, DEPOSE AND SAY THAT THIS MAP, CONSISTING OF ONE SHEET, HAS BEEN CORRECTLY DRAWN TO THE DESIGNATED SCALE FROM FIELD NOTES OF A SURVEY MADE UNDER MY SUPERVISION AND DIRECTION ON THE 11th. DAY OF MARCH, 1981; THAT IT TRULY AND CORRECTLY REPRESENTS THE PROPOSED LOCATION AND EXTENT OF THE WORKS USED TO DIVERT WATER FROM UNDERGROUND IN ELKO COUNTY, BY THE CITY OF ELKO, FOR MUNICIPAL PURPOSES. THAT THE PROPOSED POINT OF DIVERSION, THE APPROXIMATE LOCATION AND SIZE OF THE DIVERTING CHANNEL OR OTHER CONDUIT, THE PLACE AND MANNER OF USE, AND THE LOCATION AND NAMES OF ALL OTHER WORKS OR STREAMS WHICH CROSS BY OR CONNECTED WITH SAID WORKS, ARE FULLY AND CORRECTLY DESIGNATED THEREON.

Charles C. Armuth Jr.
STATE WATER RIGHT SURVEYOR

SUBSCRIBED AND SWORN TO BEFORE ME THIS 17th DAY OF MARCH, 1981.

Maxine Mocho
NOTARY PUBLIC IN AND FOR ELKO COUNTY, NEVADA

MAXINE MOCHO
Notary Public - State of Nevada
Elko County, Nevada
Commission Expires June 9, 1982

NOTE:

BASIS OF BEARING — NEVADA STATE HIGHWAY DEPARTMENT.

FILED
JUN - 2 1981
STATE ENGINEER'S OFFICE

RECEIVED
JUN - 2 1981
STATE ENGINEER'S OFFICE
ELKO OFFICE

MAP
TO ACCOMPANY APPLICATION
TO APPROPRIATE WATER
FROM UNDERGROUND
BY THE CITY OF ELKO
FOR MUNICIPAL

82697 43374 43373