MONSEN ENG. 100 9-80 MC 1398e

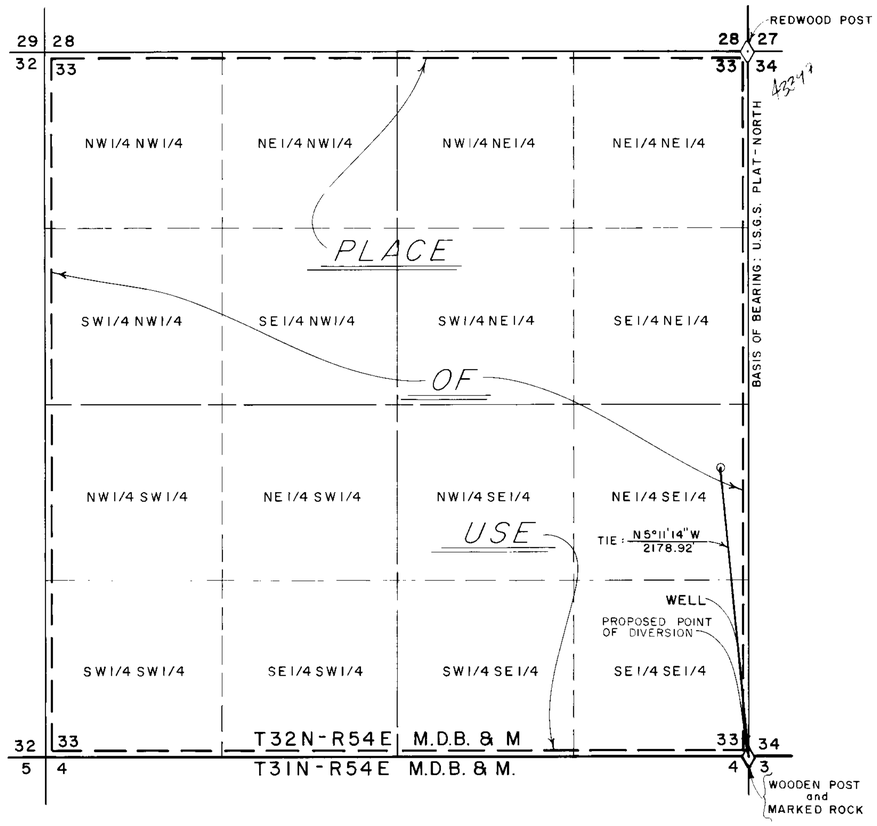

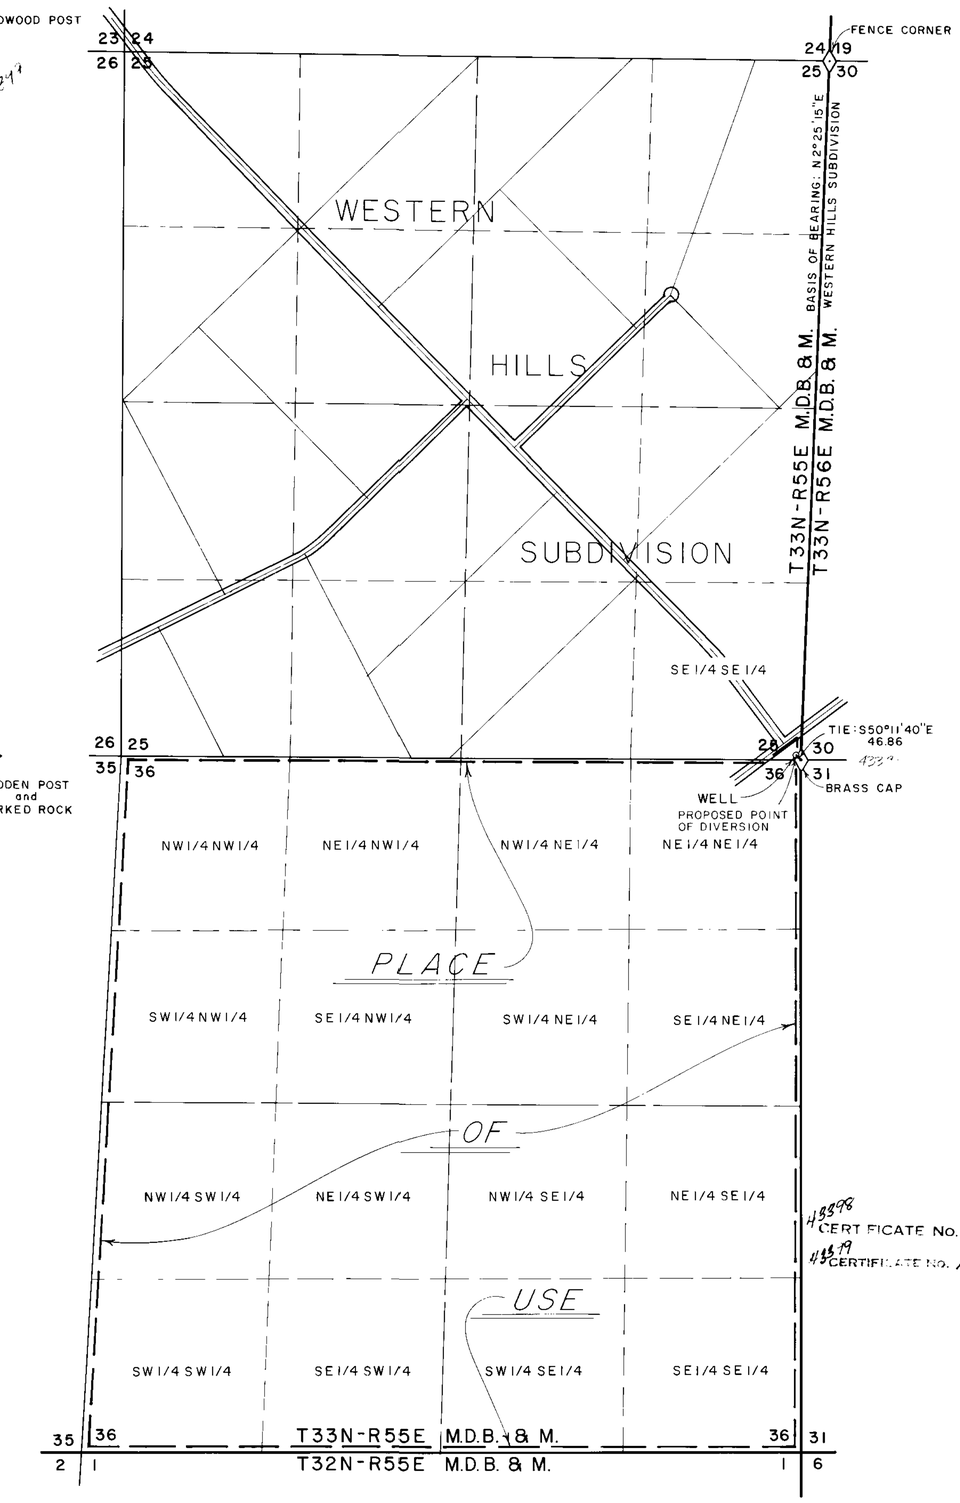

N

STATE OF NEVADA }
COUNTY OF ELKO } S.S.

I, Alan S. Boyack, being first duly sworn, depose and say that this map, consisting of one sheet, has been correctly drawn to the designated scale from field notes of a survey made under my supervision and direction, between the 13th day of March , and the 14th day of March ,1981; that it truly and correctly represents the proposed location and extent of the works used to divert water from underground in Elko County, by Julian Tomera Ranches, Inc. for Stockwater purposes. That the proposed point of diversion, the approximate location and size of the diverting channel, all reservoirs or basins, the location and names of all other works which will cross or connect with the proposed works, and the boundary of all lands, showing by 40-acre subdivision, are fully and correctly designated thereon.

Alan S. Boyack
State Water Right Surveyor No. 358

Subscribed and Sworn to before me this 23rd day of March, 1981.

Linda L. Reynolds
Notary Public in and for Elko County, Nevada

43398
CERTIFICATE No. 11876 ISSUED 6/2/87
43399
CERTIFICATE No. 11877 ISSUED 6/2/87

SCALE: 1" = 600'

0 300 600 1200 1800 2400 3000

43398, 99

FILED
JUN 22 '981

MAP

TO ACCOMPANY APPLICATION TO APPROPRIATE WATER FOR

STOCKWATER

BY

JULIAN TOMERA RANCHES, INC.

FROM AN UNDERGROUND SOURCE

BOYACK SURVEYING ELKO, NEVADA W-81005

43399 43398