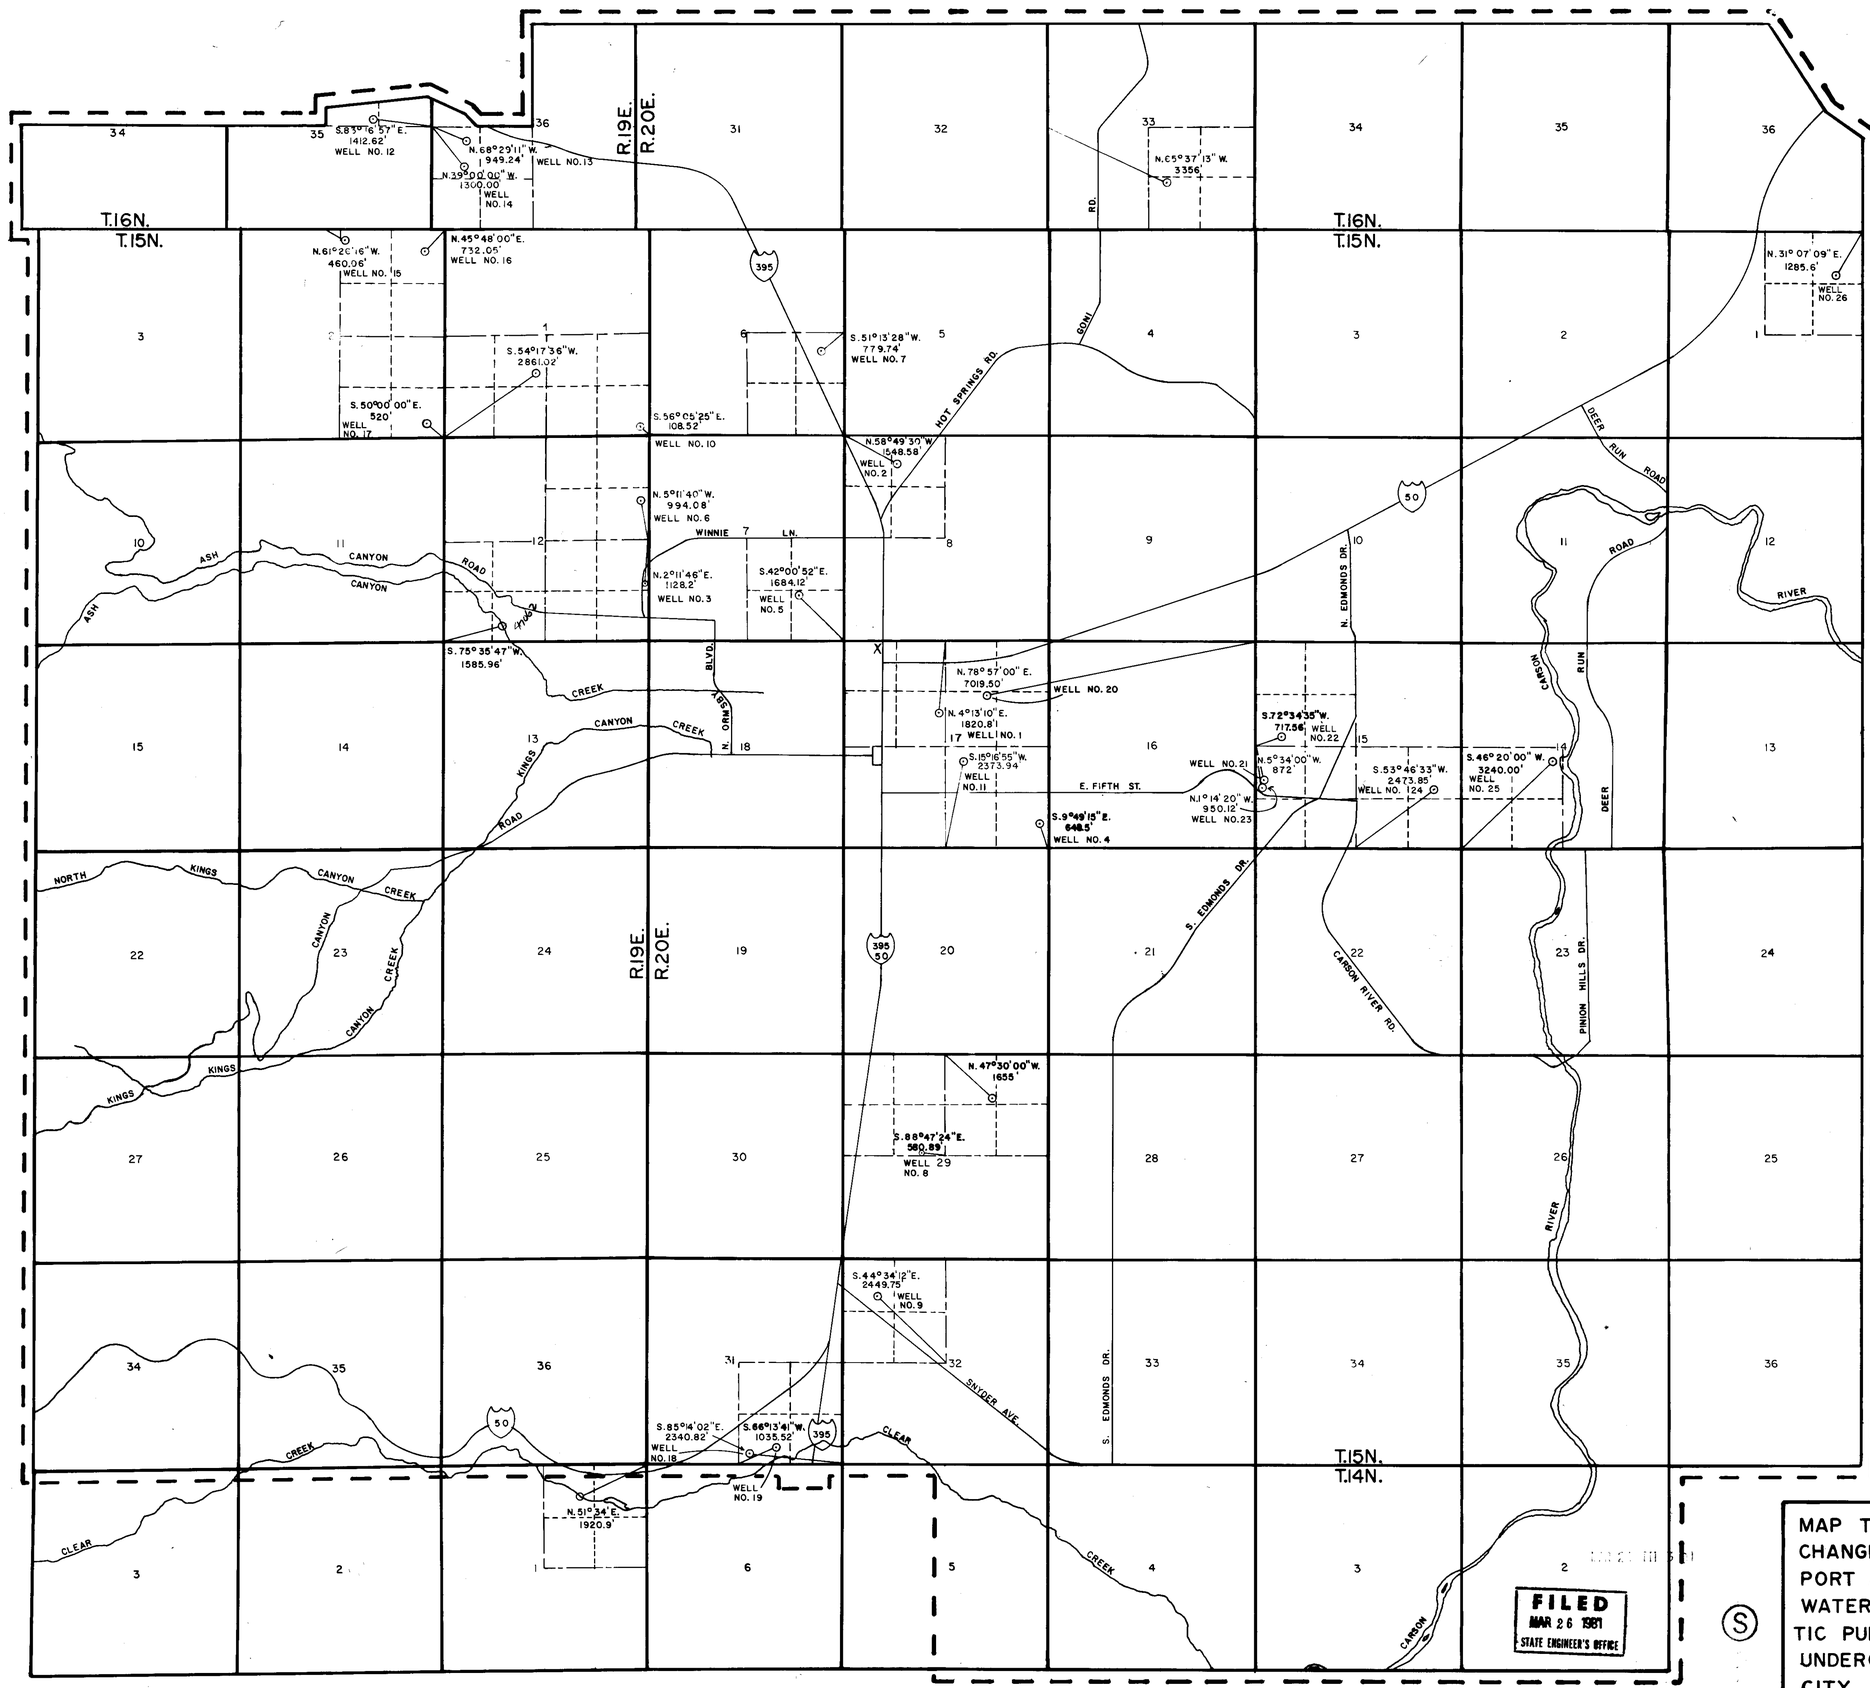

I, JAMES P. HADDAN, BEING FIRST DULY SWORN, DEPOSE AND SAY THAT THIS MAP, CONSISTING OF 1 SHEET(S) HAS BEEN CORRECTLY DRAWN TO THE DESIGNATED SCALE FROM MAPS ON RECORD IN THE STATE ENGINEER'S OFFICE; THAT IT TRULY AND CORRECTLY REPRESENTS THE PROPOSED LOCATION AND EXTENT OF THE WORKS USED TO DIVERT WATER FROM UNDERGROUND SOURCES IN CARSON CITY COUNTY, BY CARSON CITY FOR MUNICIPAL PURPOSES. THAT THE POINTS OF DIVERSION, THE LOCATION AND SIZE OF DIVERTING CHANNEL OR OTHER CONDUITS, THE PLACES AND MANNER OF USE, AND THE LOCATION AND NAMES OF ALL OTHER WORKS OR STREAMS WHICH ARE CROSSED BY, OR CONNECTED WITH THE SAID WORKS, ARE FULLY AND CORRECTLY DESIGNATED THEREON.

James P. Haddan

WATER RIGHTS SURVEYOR NO. 575

SUBSCRIBED AND SWORN TO BEFORE ME THIS 26 DAY OF MARCH, 1981.

Shirley B. Whitcome

SHIRLEY B. WHITCOME
NOTARY PUBLIC
CARSON CITY
State of Nevada
My Commission Expires June 23, 1982

SCALE – 1" = 2000'

2000 1500 1000 500 0 2000 4000 6000

43400 43401 59086

FILED
MAR 26 1981
STATE ENGINEER'S OFFICE

MAP TO ACCOMPANY APPLICATION TO CHANGE PERMIT 40257 AND TO SUPPORT APPLICATION TO APPROPRIATE WATER FOR MUNICIPAL AND DOMESTIC PURPOSES BY CARSON CITY FROM UNDERGROUND SOURCES IN CARSON CITY.

75415 75414 75412 64799 54849 48885 47062 43401 43400