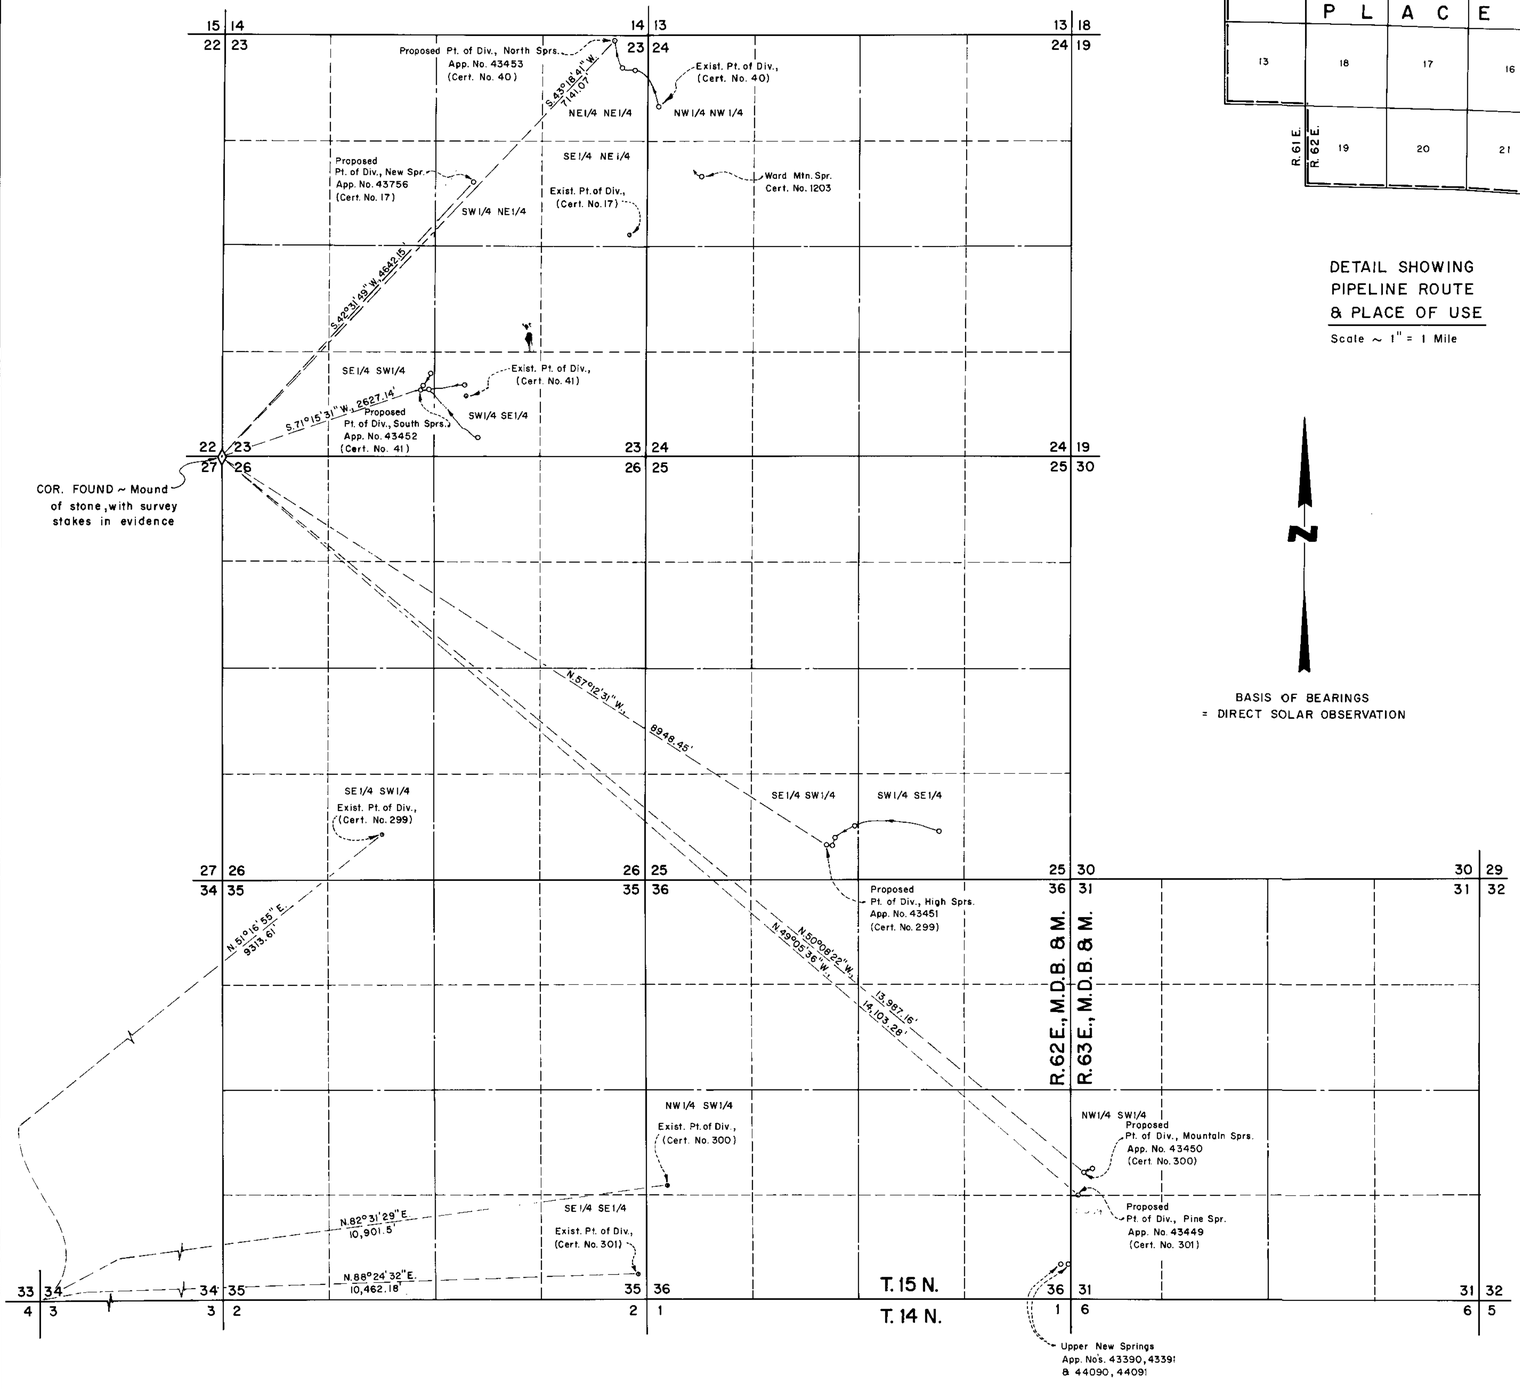

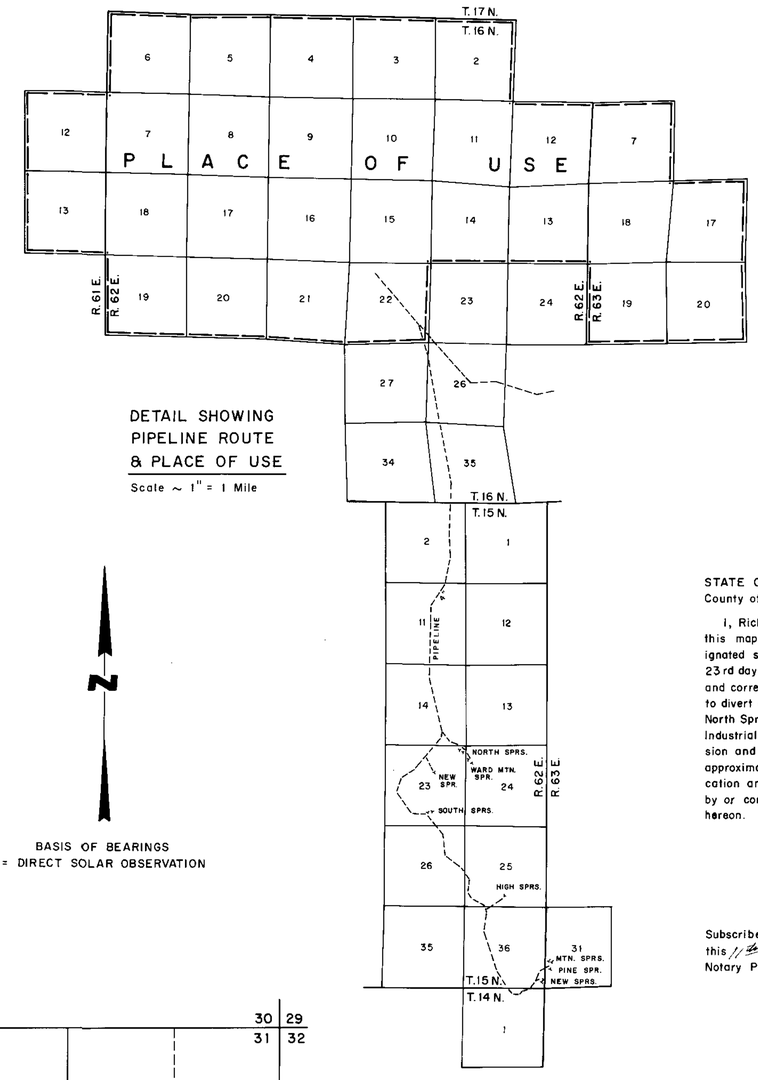

DETAIL SHOWING
PIPELINE ROUTE
& PLACE OF USE

Scale ~ 1" = 1 Mile

BASIS OF BEARINGS
= DIRECT SOLAR OBSERVATION

STATE OF NEVADA }
County of White Pine } SS.

I, Richard E. Fonger, being first duly sworn, depose and say that this map, consisting of 1 sheet, has been correctly drawn to the designated scale from field notes of a survey made by me, between the 23rd day of September, 1980, and the 30 th day of April, 1981; that it truly and correctly represents the proposed location and extent of the works used to divert water from Pine, Mountain, High, South, New and North Springs, in White Pine County by Kennecott Corporation for Industrial and domestic purposes. That the proposed point of diversion and return, the location of the mine and related works, the approximate size and capacity of the diverting conduit, and the location and names of all other works or streams which are crossed by or connected with said works, are fully and correctly designated hereon.

Richard E. Fonger
State Water Right Surveyor

Subscribed and sworn to before me this 11th day of Aug., 1981.
Joan Johnson
Notary Public in and for White Pine County, Nevada.

JOAN JOHNSON
My Appointment Expires Dec. 28, 1981

43449 CERTIFICATE No. 13023 ISSUED 9-17-91
43450 CERTIFICATE No. 13024 ISSUED 9-17-91
43451 CERTIFICATE No. 13025 ISSUED 9-17-91
43452 CERTIFICATE No. 13026 ISSUED 9-17-91
43453 CERTIFICATE No. 13027 ISSUED 9-17-91
43756 CERTIFICATE No. 13030 ISSUED 9-24-91

1000 0 1000 2000 3000
Scale ~ 1" = 1000'

ON CERTIFICATES No. 301, 300, 299, 41, 17, 40

MAP TO ACCOMPANY APPLICATION
TO CHANGE POINT OF DIVERSION,
MANNER AND PLACE OF USE

FOR INDUSTRIAL & DOMESTIC
BY KENNECOTT CORPORATION
FROM PINE, MOUNTAIN, HIGH, SOUTH,
NEW & NORTH SPRINGS

8-11-81

Revised 9-17-81
Drawn by R.A. Bustos

RECEIVED
SEP 28 1981

FILED
SEP 28 1981
STATE ENGINEER'S OFFICE

43756 43453 43452 43451 43450 43449

R-456

File under 43449