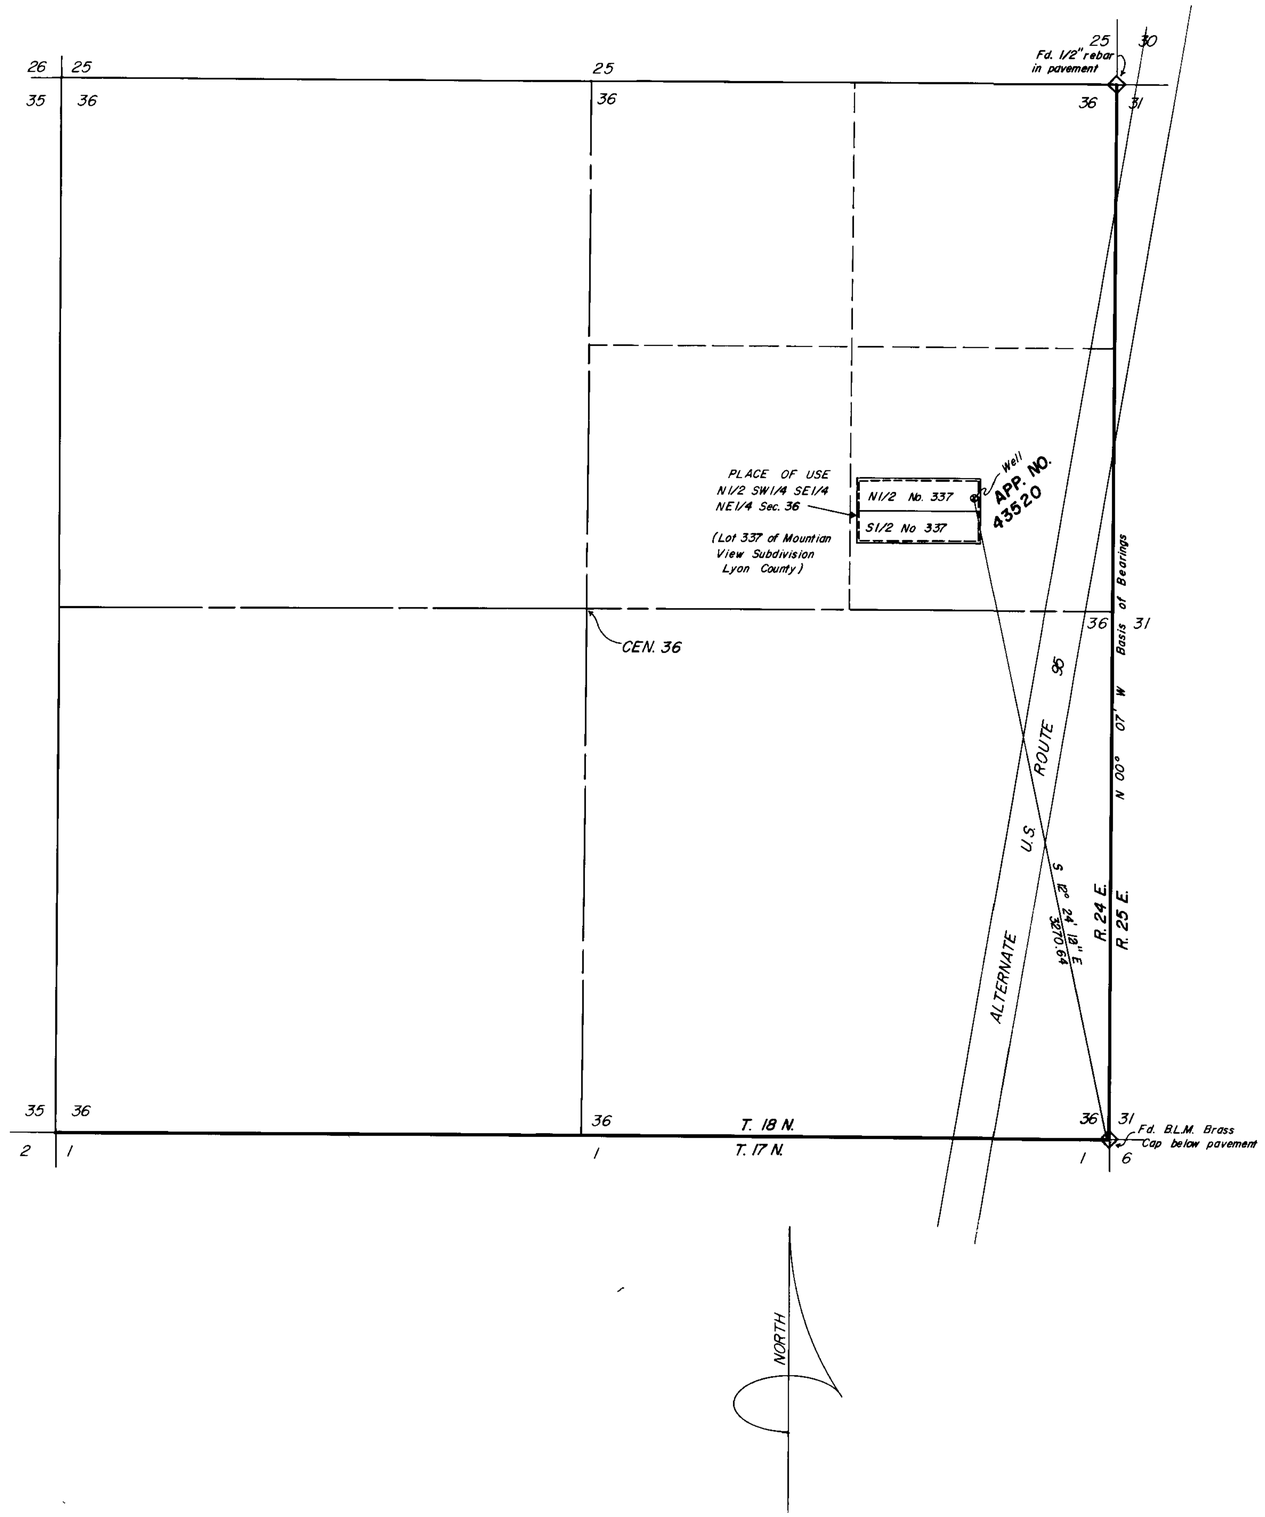

STATE OF NEVADA)
CARSON CITY)

I, James A. Rankin, being first duly sworn depose and say that this map has been correctly drawn to the designated scale from field notes of a survey made by me between the 1st and 10th days of May, 1981, that it truly represents the location to be used to divert water from an underground source in Lyon County by William B. Mitchell for quasi municipal purposes ; that the point of diversion and the boundary of all land benefited are fully and correctly shown hereon.

James A. Rankin
James A. Rankin S.W.R.S. No. 391

Subscribed and sworn to before me this 6th day of May, 1981.

Molly M. Torvik
Notary Public

MOLLY M. TORVIK

0 200 400 800 1600
SCALE 1"=400'

MAP
TO ACCOMPANY APPLICATION TO APPROPRIATE WATER FROM UNDERGROUND SOURCE IN LYON COUNTY BY WILLIAM B. MITCHELL FOR QUASI MUNICIPAL PURPOSES.

APPLICATION NO. 43520

FILED

43520