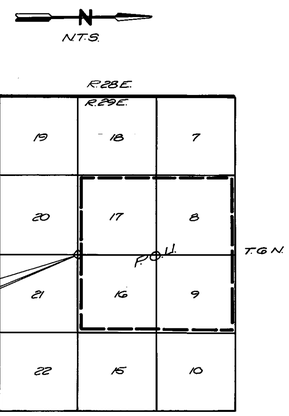

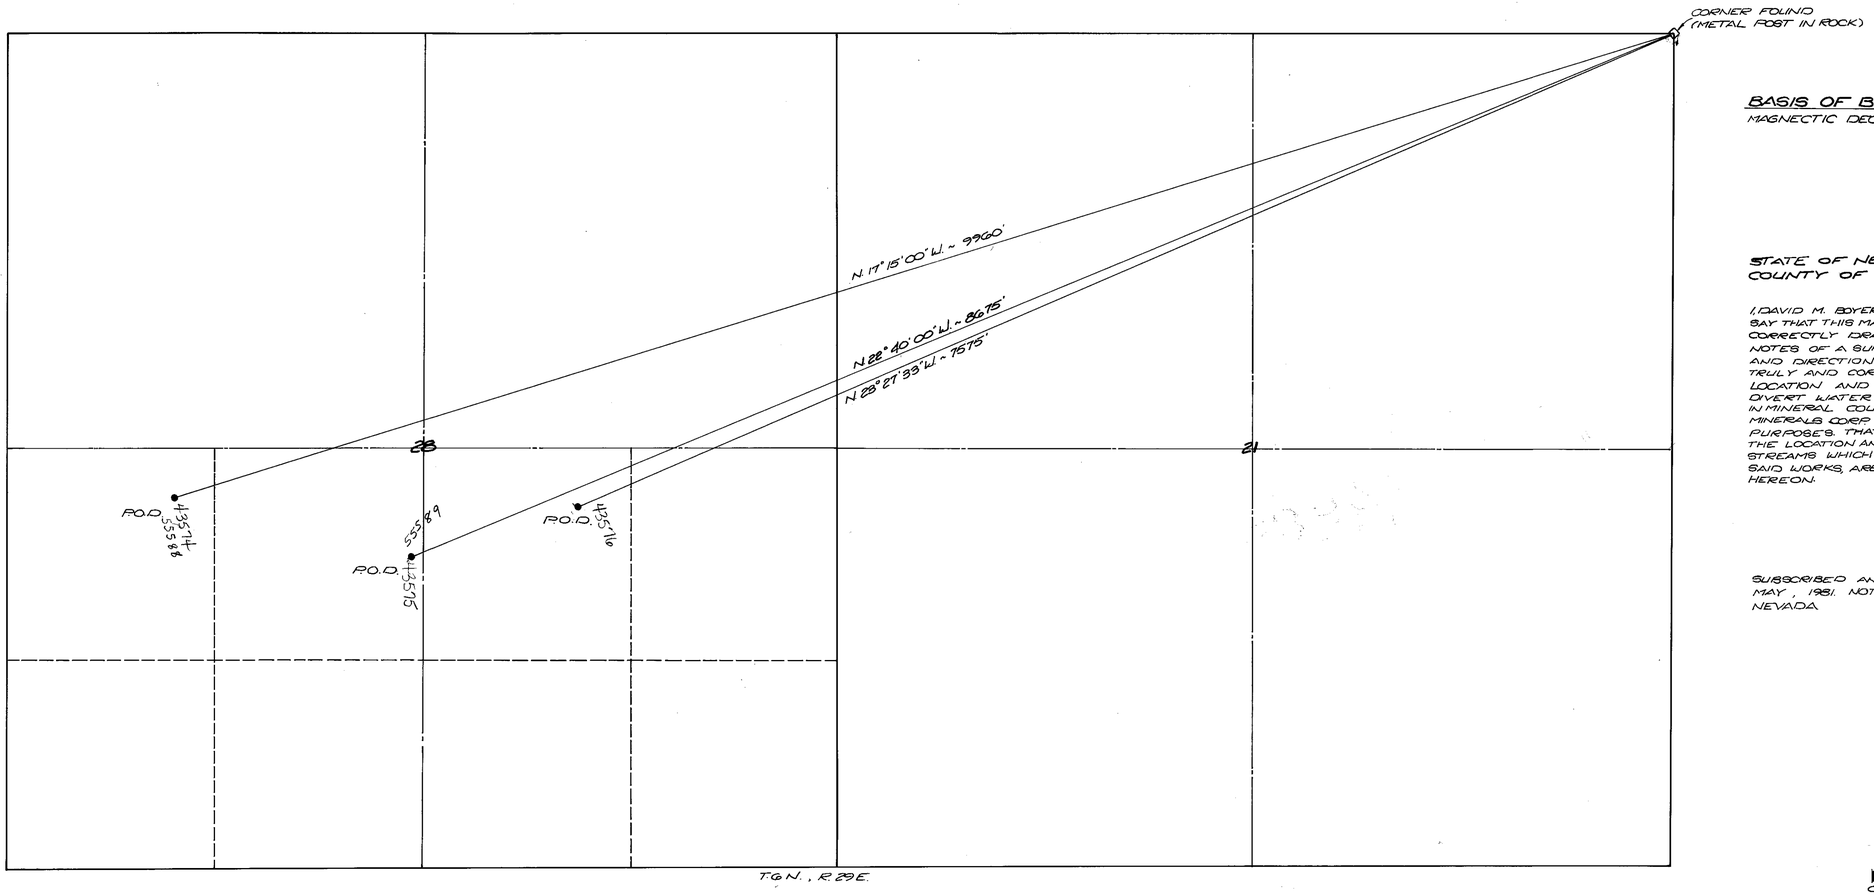

BASIS OF BEARING

MAGNECTIC DECLINATION 17 1/2° EAST.

STATE OF NEVADA, }
COUNTY OF WASHOE } SS.

I, DAVID M. BOYER BEING FIRST DULY SWORN, DEPOSE AND SAY THAT THIS MAP, CONSISTING OF 1 SHEET HAS BEEN CORRECTLY DRAWN TO THE DESIGNATED SCALE FROM NOTES OF A SURVEY MADE UNDER MY SUPERVISION AND DIRECTION THE 5 DAY OF MAY, 1981; THAT IT TRULY AND CORRECTLY REPRESENTS THE PROPOSED LOCATION AND EXTENT OF THE WORKS USED TO DIVERT WATER FROM AN UNDERGROUND SOURCE IN MINERAL COUNTY, BY HOUSTON INTERNATIONAL MINERALS CORP. FOR MINING, MILLING, AND DOMESTIC PURPOSES. THAT THE PROPOSED POINT OF DIVERSION, THE LOCATION AND NAMES OF ALL OTHER WORKS OR STREAMS WHICH ARE CROSSED BY OR CONNECTED WITH SAID WORKS, ARE FULLY AND CORRECTLY DESIGNATED HEREON.

David M. Boyer
STATE WATER RIGHT SURVEYOR

SUBSCRIBED AND SWORN TO BEFORE ME THIS 12 DAY OF MAY, 1981. NOTARY PUBLIC IN AND FOR WASHOE COUNTY, NEVADA.

Donna L. Crouteau
NOTARY PUBLIC

N

0 500 1000 1500 2000

SCALE 1" = 500'

43574-76

43574 CERTIFICATE NO. 12582 12-10-90

43575 CERTIFICATE NO. 12583 12-10-90

FILED
MAY 27 1981
STATE ENGINEER'S OFFICE

MAP TO ACCOMPANY APPLICATIONS TO APPROPRIATE WATER FROM AN UNDERGROUND SOURCE BY HOUSTON INTERNATIONAL MINERALS CORP. FOR MINING, MILLING & DOMESTIC PURPOSES IN MINERAL COUNTY.

OMNI ENGINEERS & PLANNERS
777 WEST SECOND STREET
RENO, NEVADA 89503

84993 84992 70322 70321 55589 55588 43576 43575 43574