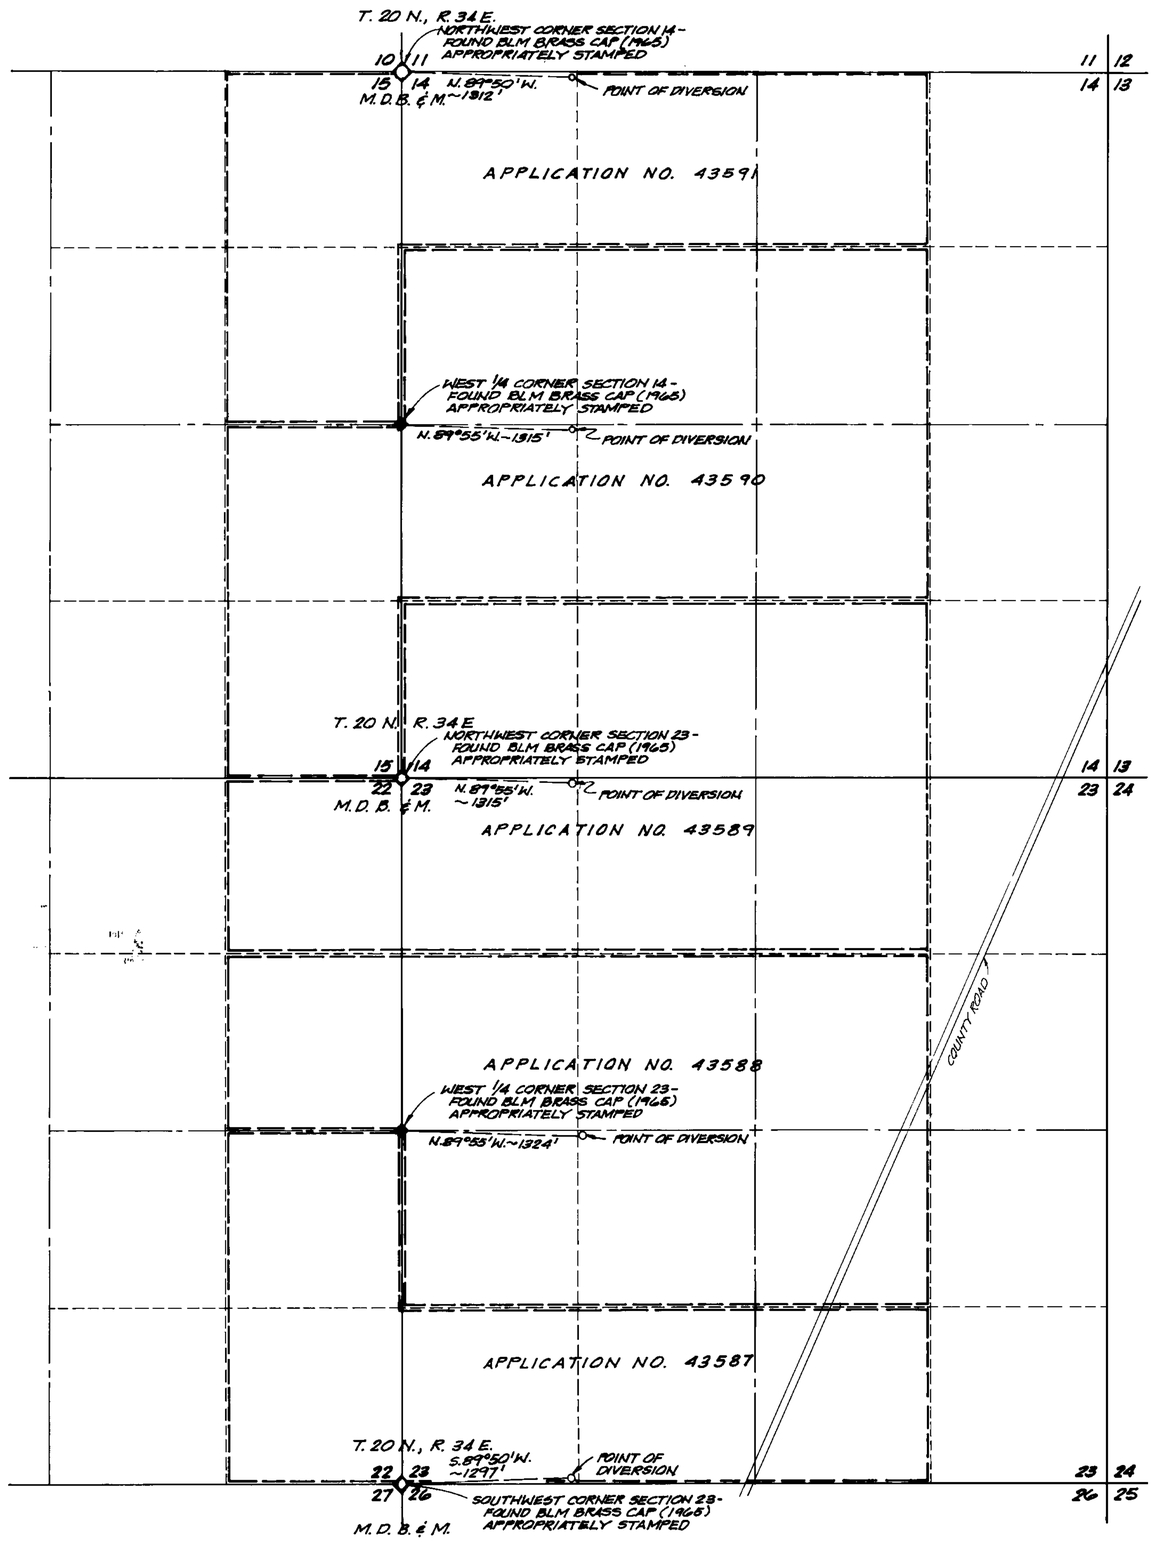

BASIS OF BEARING:
MAGNETIC DECLINATION
N. 17° E.

STATE OF NEVADA }
COUNTY OF LYON } SS

I, KENNETH L. HASKEW, BEING FIRST DULY SWORN, DEPOSE AND SAY THAT THIS MAP, CONSISTING OF ONE SHEET, HAS BEEN CORRECTLY DRAWN TO THE DESIGNATED SCALE FROM FIELD NOTES OF A SURVEY MADE UNDER MY SUPERVISION AND DIRECTION ON THE 15TH DAY OF MAY, 1981; THAT IT TRULY AND CORRECTLY REPRESENTS THE PROPOSED LOCATION AND EXTENT OF THE WORKS USED TO DIVERT WATER FROM AN UNDERGROUND SOURCE, IN CHURCHILL COUNTY, BY JOHN D. DEARING FOR IRRIGATION PURPOSES. THAT THE PROPOSED POINT OF DIVERSION, THE APPROXIMATE LOCATION AND SIZE OF THE DIVERTING CHANNEL, ALL RESERVOIRS OR BASINS, THE LOCATION AND NAMES OF ALL OTHER WORKS WHICH WILL CROSS OR CONNECT WITH THE PROPOSED WORKS AND THE BOUNDARY OF ALL LANDS, SHOWING BY 40-ACRE SUBDIVISIONS THE AREAS PROPOSED TO BE IRRIGATED, ARE FULLY AND CORRECTLY DESIGNATED THEREON.

Kenneth L. Haskew
KENNETH L. HASKEW
STATE WATER RIGHT SURVEYOR No. 444

SUBSCRIBED AND SWORN TO BEFORE ME THIS 26 DAY OF May, 1981.

Wallace W Decatur
NOTARY PUBLIC IN AND FOR LYON COUNTY, NEVADA

WALLACE W. DECATUR
Notary Public - State of Nevada
Lyon County
My Appointment Expires Jan 7, 1985

SCALE: 1" = 400'
0 500 1000 2000 3000

FILED
MAY 15 1981
STATE ENGINEER'S OFFICE

MAP
TO ACCOMPANY PROOF OF APPROPRIATION
FOR IRRIGATION
BY
JOHN D. DEARING
FROM
UNDERGROUND SOURCES

PREPARED BY:
HASKEW ENGINEERING, INC.
898 "D" STREET, P.O. BOX 956
FERNLEY, NV 89408

43591 43590 Job No. FW-81-0065 43589 43588 43587