BASIS OF BEARINGS:

True North as determined from compass bearing.

STATE OF NEVADA }
COUNTY OF WASHOE } ss

I, Timothy F. Holt, being first duly sworn, depose and say that this map consisting of one sheet, has been correctly drawn to the designated scale from field notes of a survey made under my supervision and direction on April 14, 1981; that it truly and correctly represents the location of unnamed springs No. 1 and No. 2 in Washoe County, Nevada by Mark C. Carr for irrigation, stockwatering, wildlife and domestic purposes; that the proposed points of diversion, State Route No. 33 and the boundary of all lands showing by 40-acre subdivisions, the areas proposed to be irrigated are fully and correctly designated thereon.

Timothy F. Holt
State Water Rights Surveyor No. 606

Subscribed and sworn to before me on this 20th day of April, 1981.

Susan R. Zancanella
Notary Public

SUSAN R. ZANCANELLA
Notary Public - State of
Washoe County
My Appointment Expires July 23, 1983

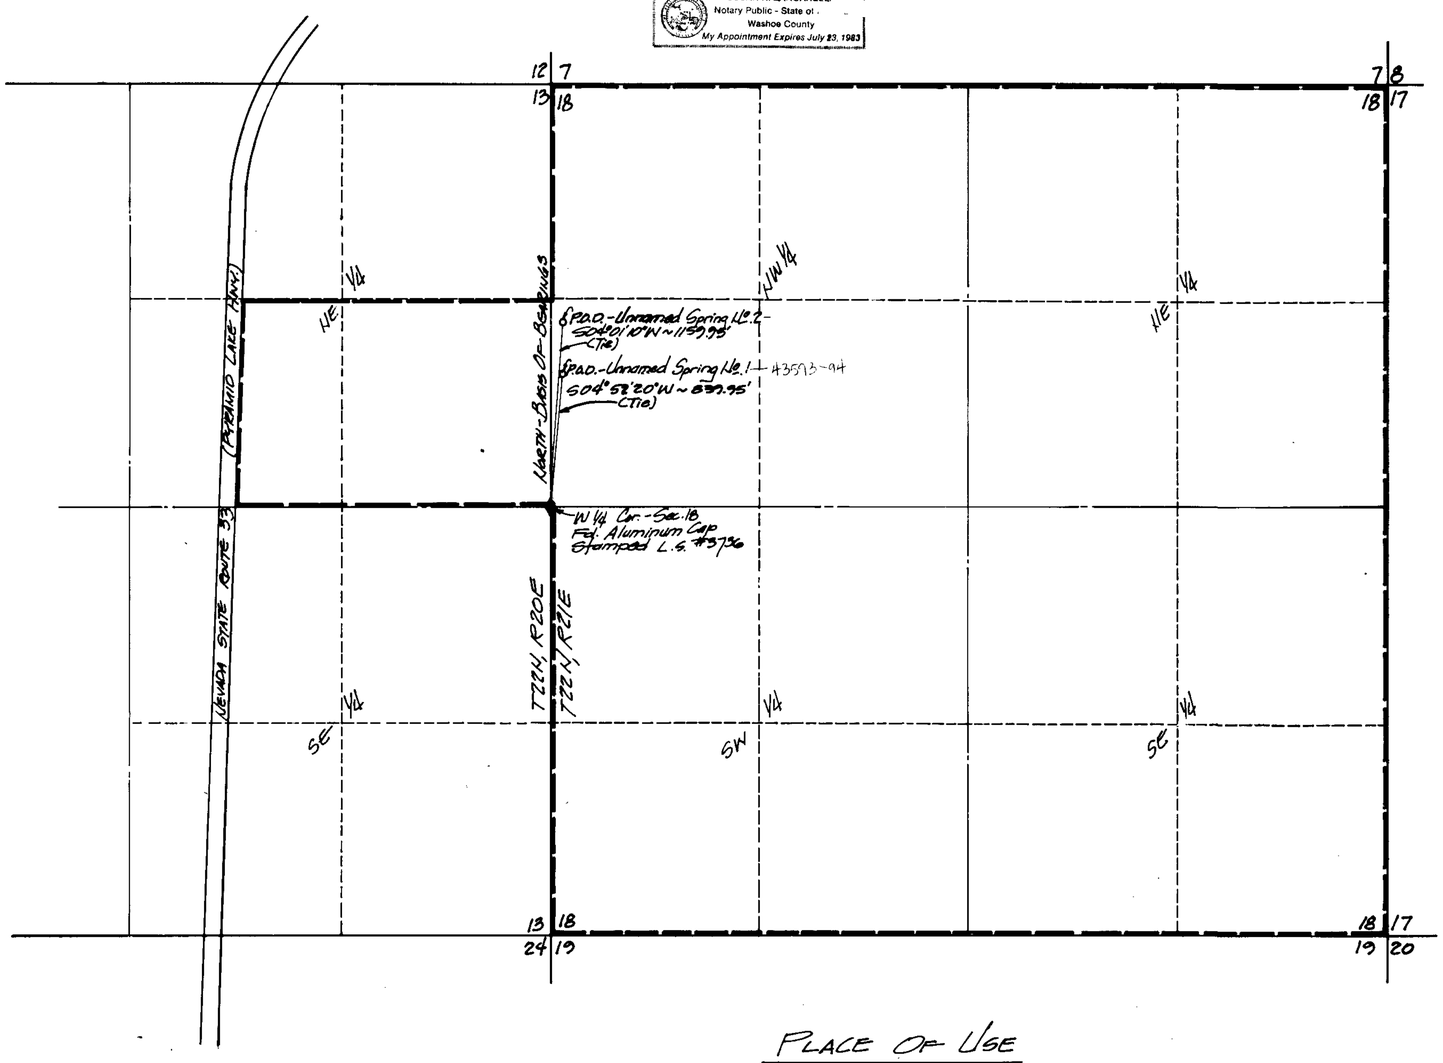

PLACE OF USE

500 250 0 500 1000 1500
SCALE: 1" = 500'

FILED
APR 24 1981
STATE ENGINEER'S OFFICE

1981 APR 24 PM 2 54

43593-94

MAP
TO ACCOMPANY APPLICATIONS
TO APPROPRIATE WATER
FOR IRRIGATION, STOCKWATERING,
WILDLIFE AND DOMESTIC PURPOSES
BY MARK C. CARR
FROM UNNAMED SPRINGS NO. 1 AND NO. 2
IN WASHOE COUNTY, NEVADA

THE SPINK CORPORATION
ENGINEERS · PLANNERS · SURVEYORS
625 MARGRAVE DR. RENO, NEVADA 89502

43594 43593