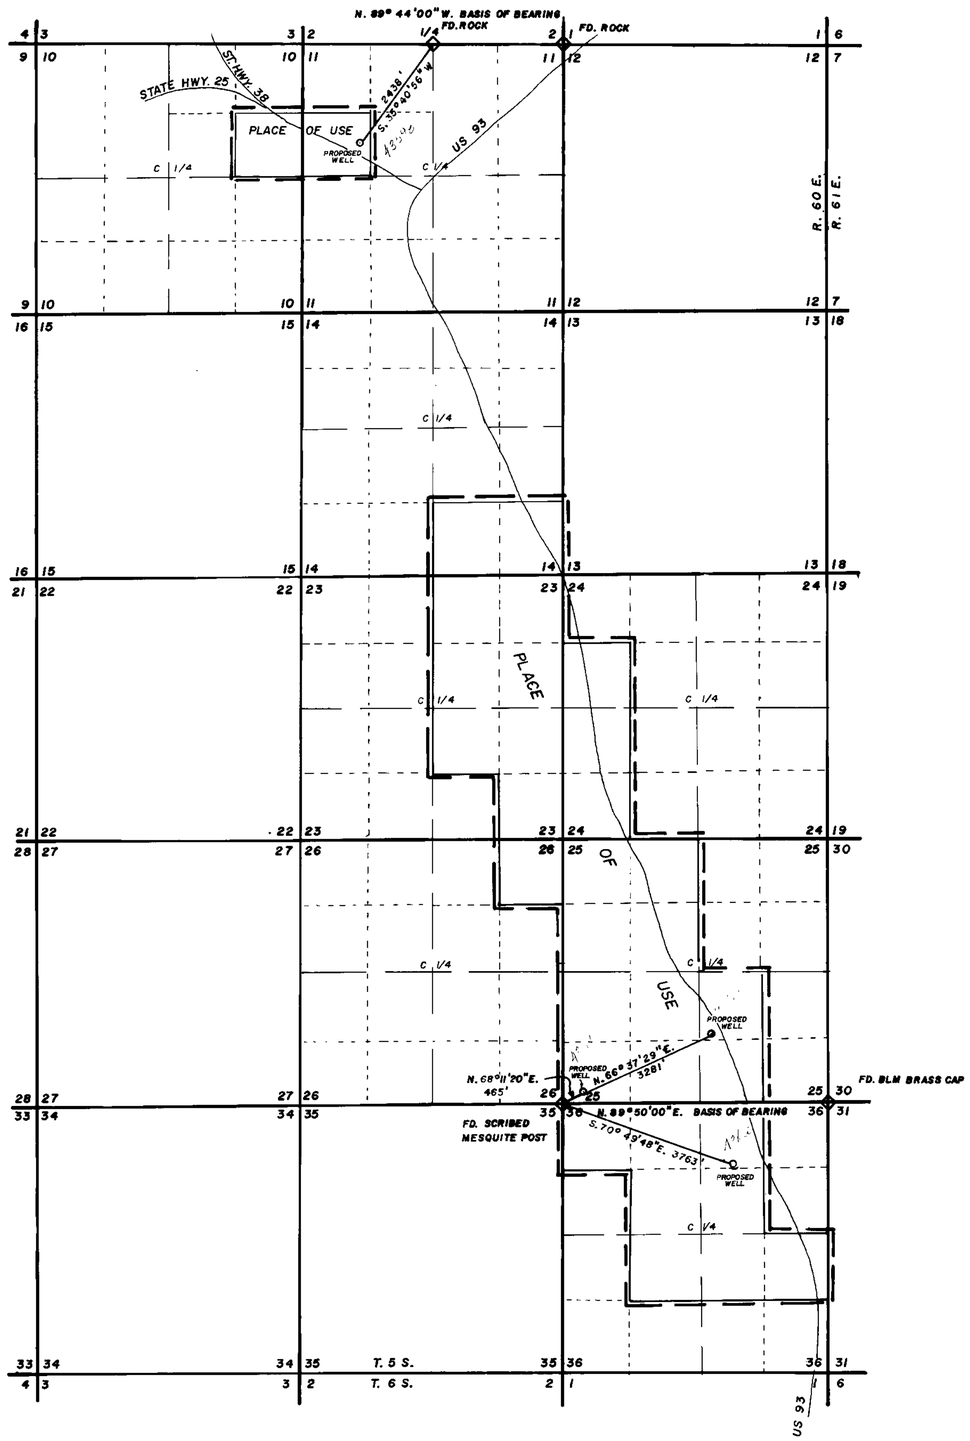

PORTIONS OF SECTIONS 10, 11, 14, 23, 24, 25, 26, 35 & 36, T. 5 S., R. 60 E.; M.D.B. & M.

BASIS OF BEARING IS TOWNSHIP SURVEY COMPLETED AUGUST 13, 1870.

STATE OF NEVADA
COUNTY OF CLARK S.S.

I, BRENT R. WOOLSEY, BEING FIRST DULY SWORN, DEPOSE AND SAY THAT THIS MAP, CONSISTING OF 1 SHEET, HAS BEEN CORRECTLY DRAWN TO THE DESIGNATED SCALE FROM FIELD NOTES OF A SURVEY MADE BY ME, MARCH 8, 1980; THAT IT TRULY AND CORRECTLY REPRESENTS THE PROPOSED LOCATION AND EXTENT OF THE WORKS USED TO DIVERT WATER FROM UNDERGROUND SOURCES, IN LINCOLN COUNTY, BY BRYAN K. HAFEN & DAWN N. HAFEN, THE PROPOSED POINTS OF DIVERSION, THE LOCATION AND NAMES OF ALL OTHER WORKS WHICH WILL CROSS OR CONNECT WITH THE PROPOSED WORKS, AND THE BOUNDRY OF ALL LANDS, SHOWING BY 40-ACRE SUBDIVISIONS THE AREAS PROPOSE TO BE IRRIGATED, ARE FULLY AND CORRECTLY DESIGNATED THEREON.

Brent R Woolsey
STATE WATER RIGHTS SURVEYOR Nº 492

SUBSCRIBED AND SWORN TO BEFORE ME THIS 12th DAY OF March 1981 NOTARY PUBLIC IN AND FOR Nye COUNTY NEVADA.

VIRGINIA L. TURNER
Notary Public State of Nevada
County of Nye
My Appointment Expires Dec. 3, 1984

Virginia L. Turner

SCALE: 1" = 1600'

1600 0 1600 3200 4800

FILED
JUL 8 1981
STATE ENGINEER'S OFFICE

MAP TO ACCOMPANY APPLICATION TO APPROPRIATE WATER FROM AN UNDERGROUND SOURCE BY: BRYAN K. HAFEN AND DAWN N. HAFEN IN T. 5 S., R. 60 E. M. D. B. & M.

LINCOLN COUNTY, NEVADA

43601 43600 43599 43598