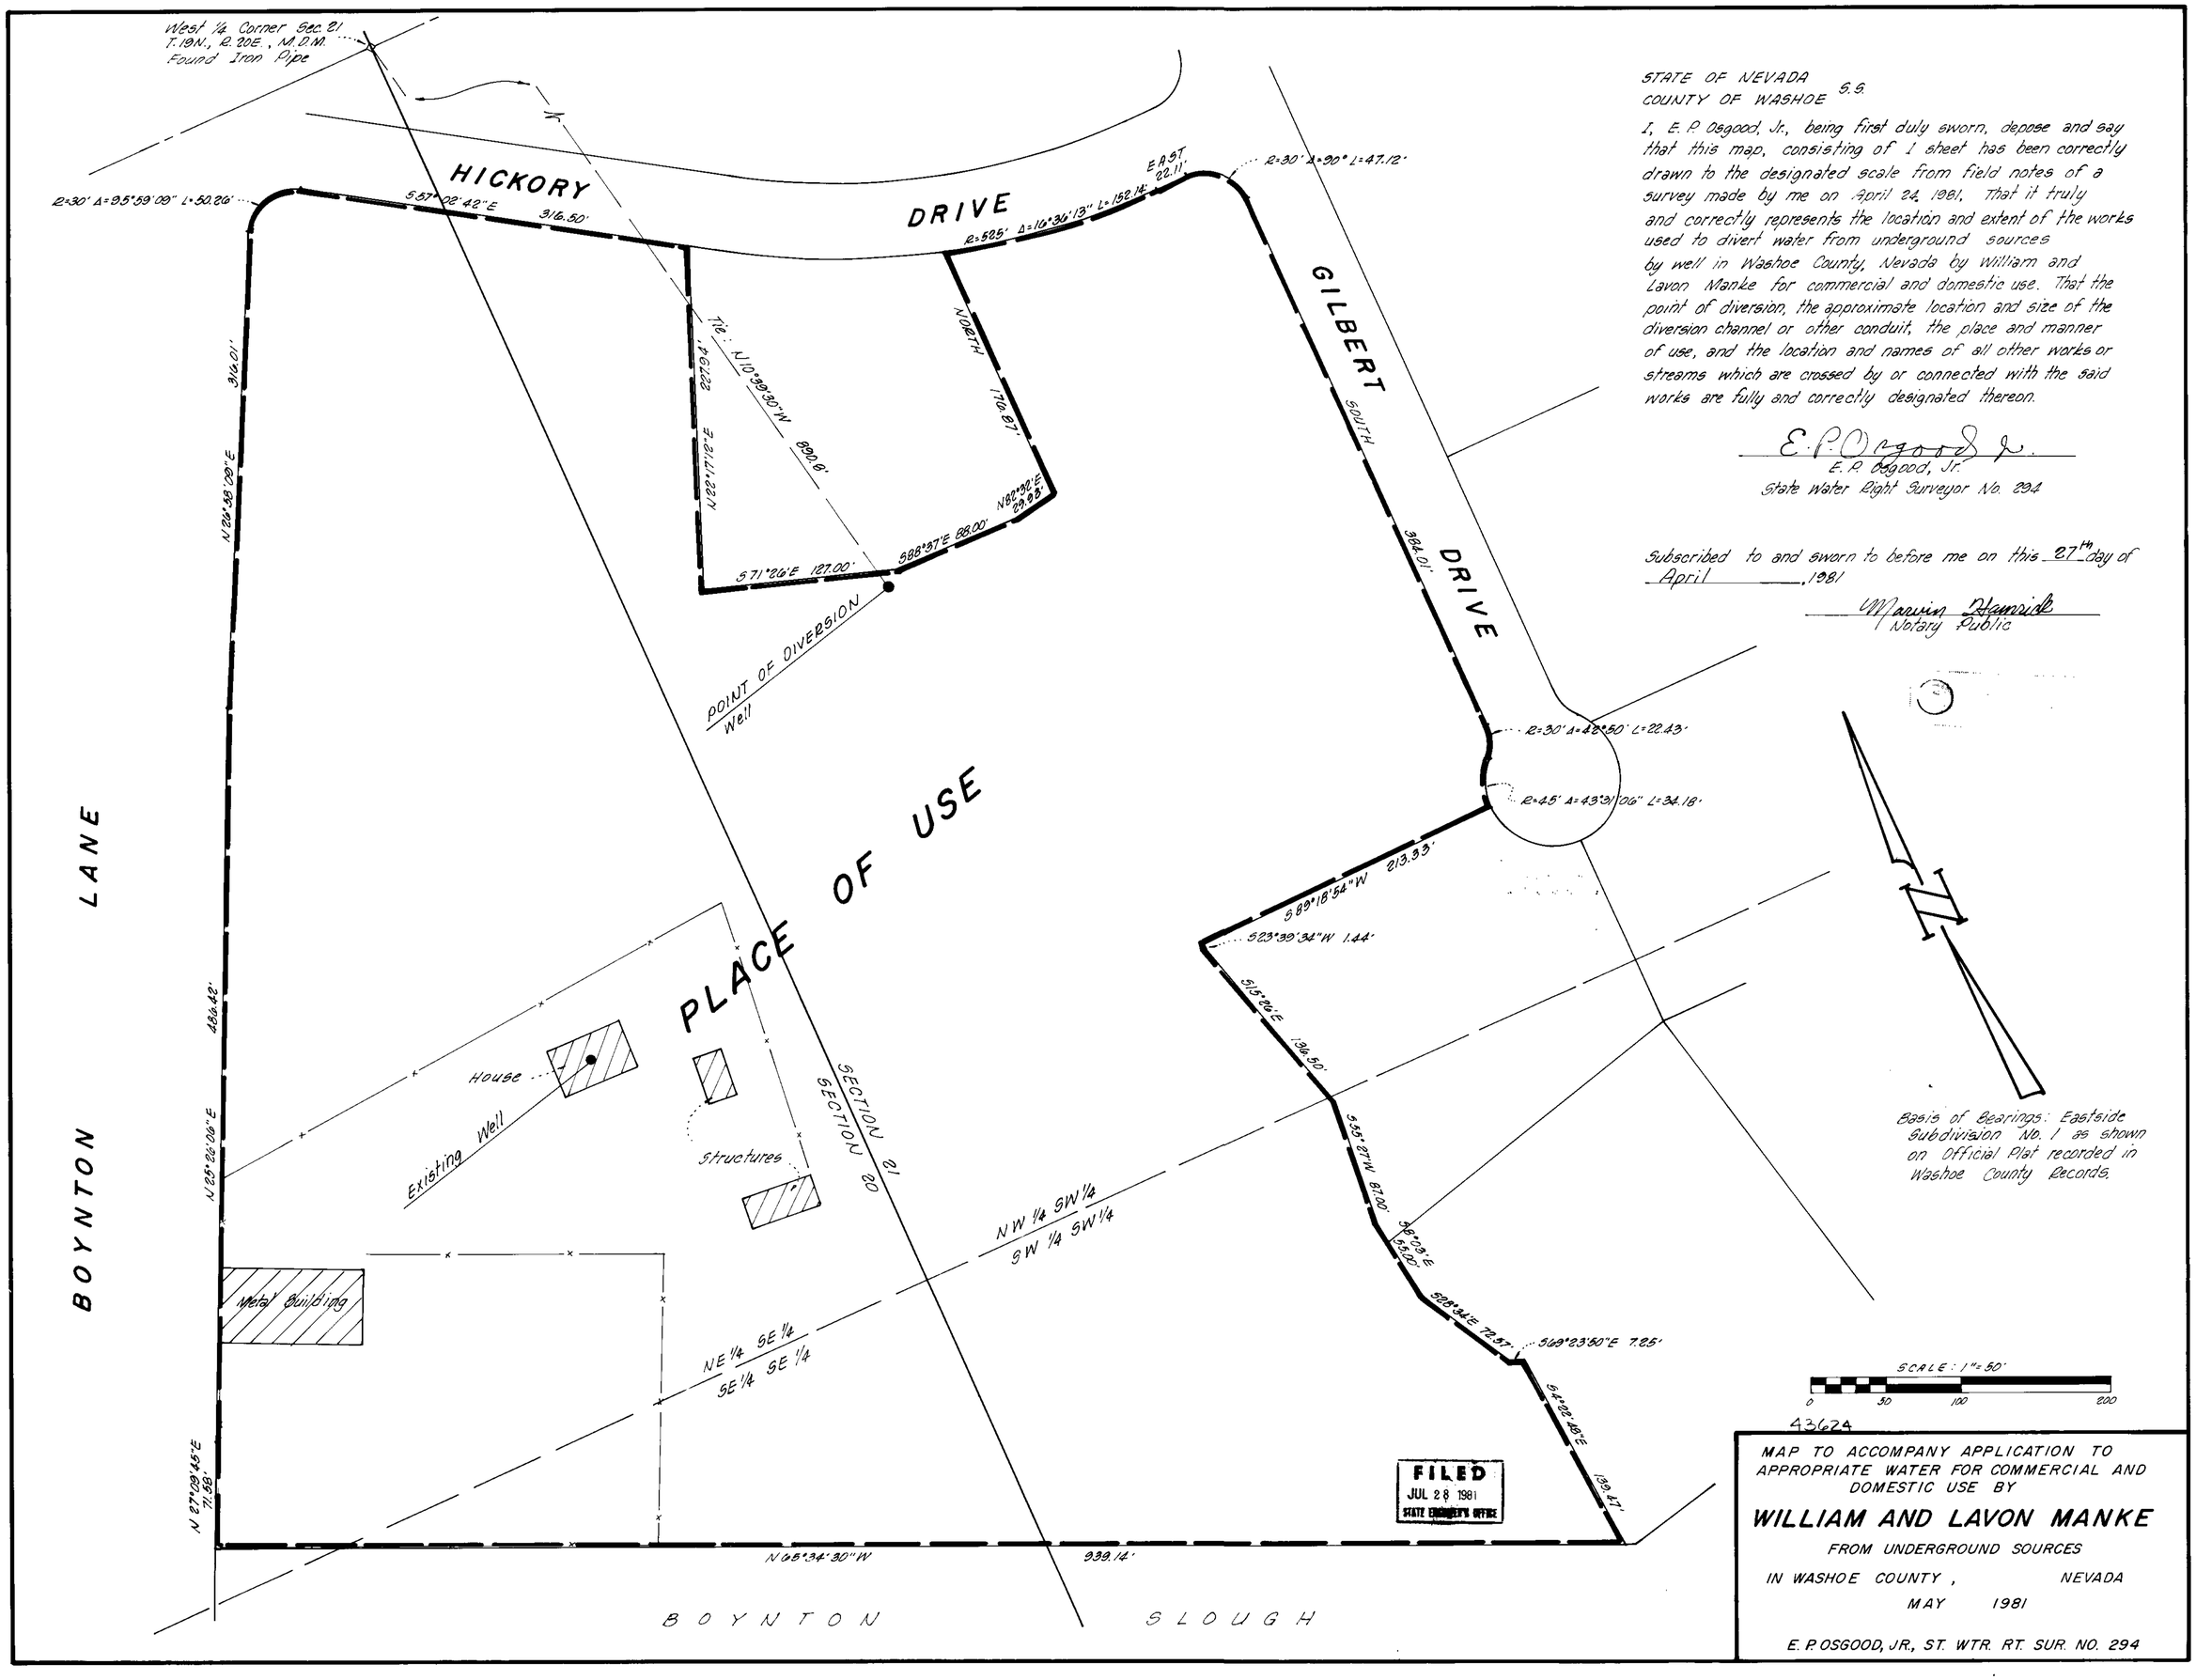

STATE OF NEVADA
COUNTY OF WASHOE S.S.

I, E. P. Osgood, Jr., being first duly sworn, depose and say that this map, consisting of 1 sheet has been correctly drawn to the designated scale from field notes of a survey made by me on April 24, 1981. That it truly and correctly represents the location and extent of the works used to divert water from underground sources by well in Washoe County, Nevada by William and Lavon Manke for commercial and domestic use. That the point of diversion, the approximate location and size of the diversion channel or other conduit, the place and manner of use, and the location and names of all other works or streams which are crossed by or connected with the said works are fully and correctly designated thereon.

E. P. Osgood, Jr.
E. P. Osgood, Jr.
State Water Right Surveyor No. 294

Subscribed to and sworn to before me on this 27th day of April, 1981

Marvin Hamrick
Notary Public

43624

MAP TO ACCOMPANY APPLICATION TO APPROPRIATE WATER FOR COMMERCIAL AND DOMESTIC USE BY

WILLIAM AND LAVON MANKE

FROM UNDERGROUND SOURCES

IN WASHOE COUNTY, NEVADA

MAY 1981

E. P. OSGOOD, JR., ST. WTR. RT. SUR. NO. 294

43624