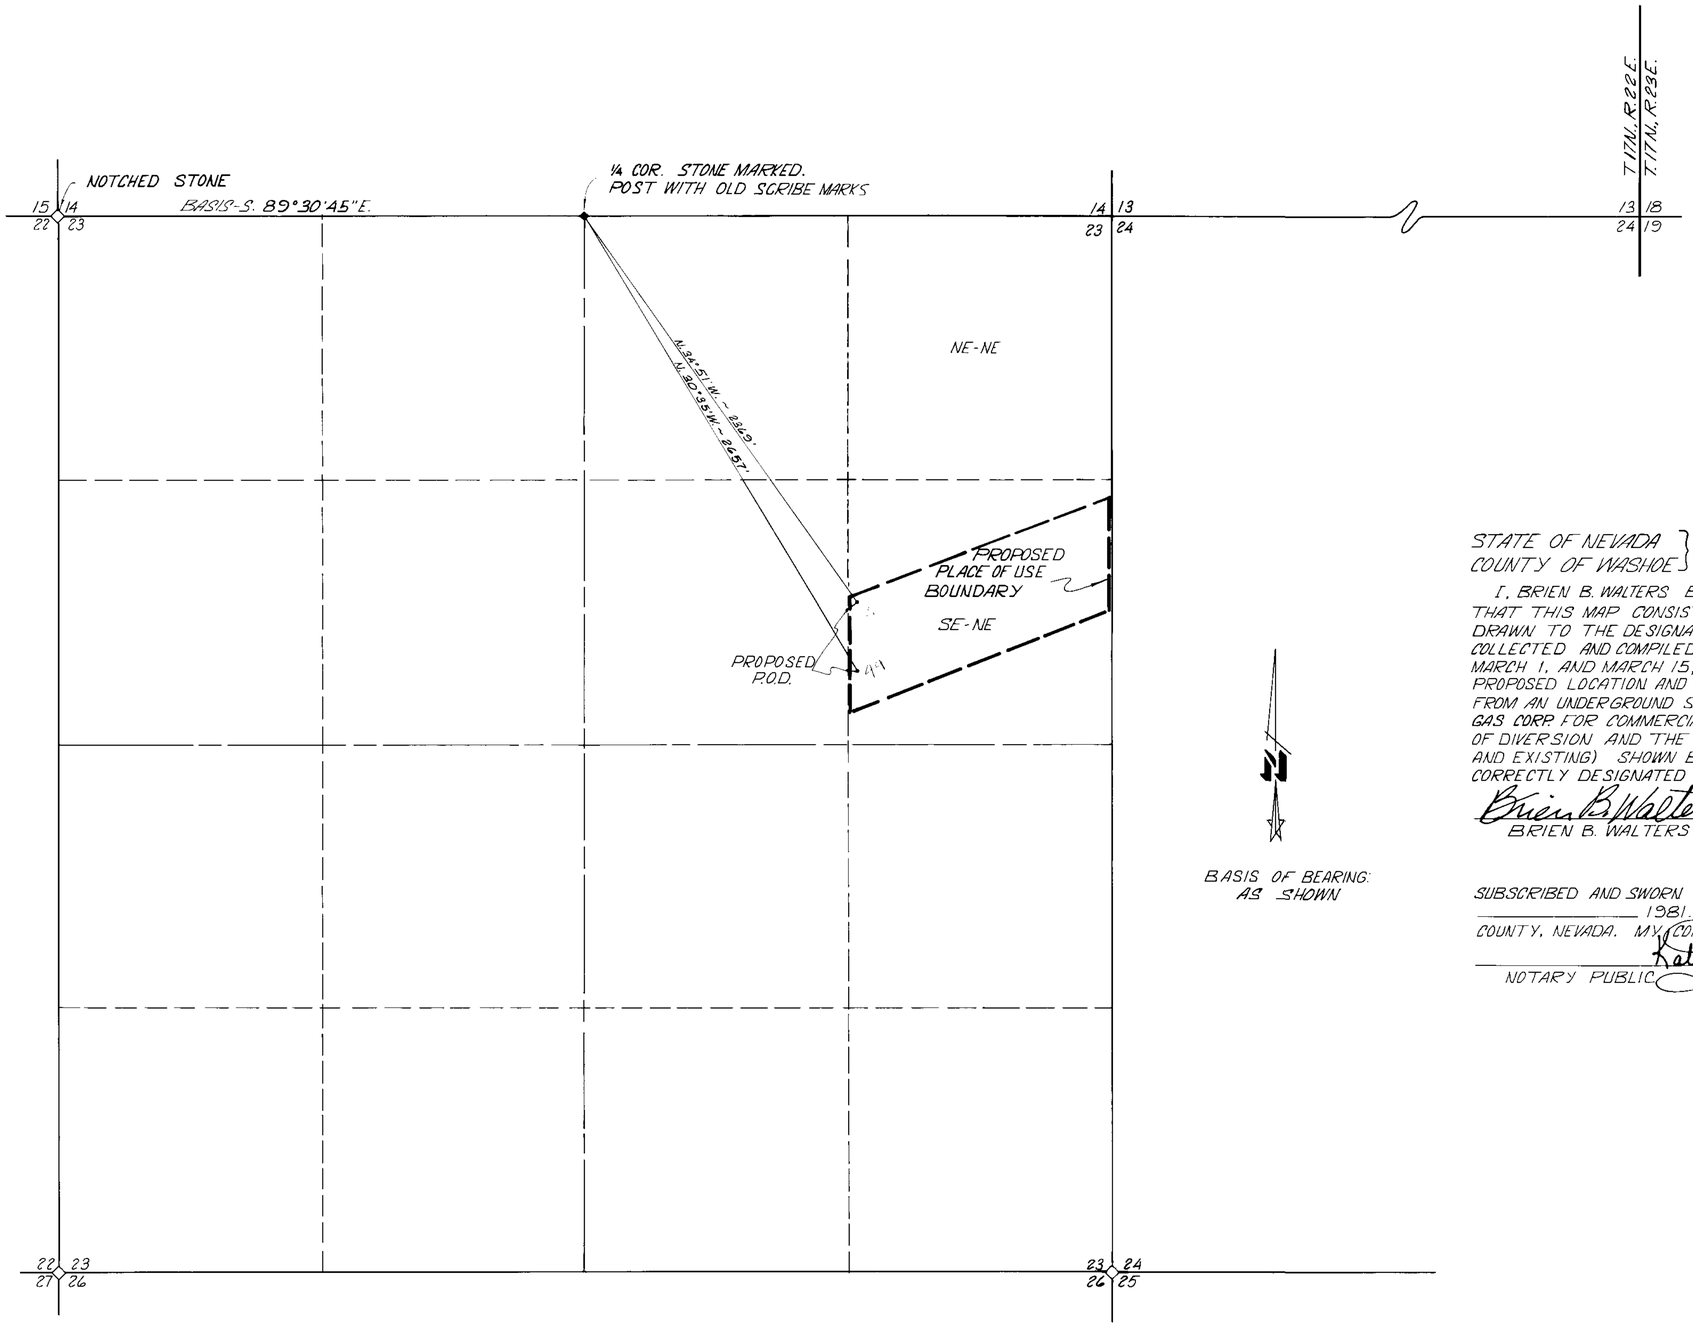

STATE OF NEVADA } S.S.
COUNTY OF WASHOE }

I, BRIEN B. WALTERS BEING FIRST DULY SWORN, DEPOSE AND SAY THAT THIS MAP CONSISTING OF ONE SHEET HAS BEEN CORRECTLY DRAWN TO THE DESIGNATED SCALE FROM NOTES AND MATERIALS COLLECTED AND COMPILED UNDER MY DIRECT SUPERVISION BETWEEN MARCH 1, AND MARCH 15, 1981; THAT IT TRULY REPRESENTS THE PROPOSED LOCATION AND EXTENT OF WORKS USED TO DIVERT WATER FROM AN UNDERGROUND SOURCE IN LYON COUNTY BY SOUTHWEST GAS CORP. FOR COMMERCIAL PURPOSES, THAT THE PROPOSED POINTS OF DIVERSION AND THE BOUNDARYS OF ALL LANDS (BOTH PROPOSED AND EXISTING) SHOWN BY 40 ACRE SUBDIVISIONS ARE FULLY AND CORRECTLY DESIGNATED THEREON.

Brien B. Walters
BRIEN B. WALTERS STATE WATER RIGHT SURVEYOR # 319

SUBSCRIBED AND SWORN TO BEFORE ME THIS 28th DAY OF April 1981. NOTARY PUBLIC IN AND FOR WASHOE COUNTY, NEVADA. MY COMMISSION EXPIRES March 4, 1985.

Kathy C. Ordorrow
NOTARY PUBLIC

SCALE: 1" = 400'

43644 45

FILED
APR 29 1981
STATE ENGINEER'S OFFICE

Walters & Beyer GROUP CONSULTING ENGINEERS

MAP
TO ACCOMPANY APPLICATION TO APPROPRIATE WATER FOR COMMERCIAL USE BY SOUTHWEST GAS CORPORATION FROM AN UNDERGROUND SOURCE IN LYON COUNTY, NEVADA

43645 43644