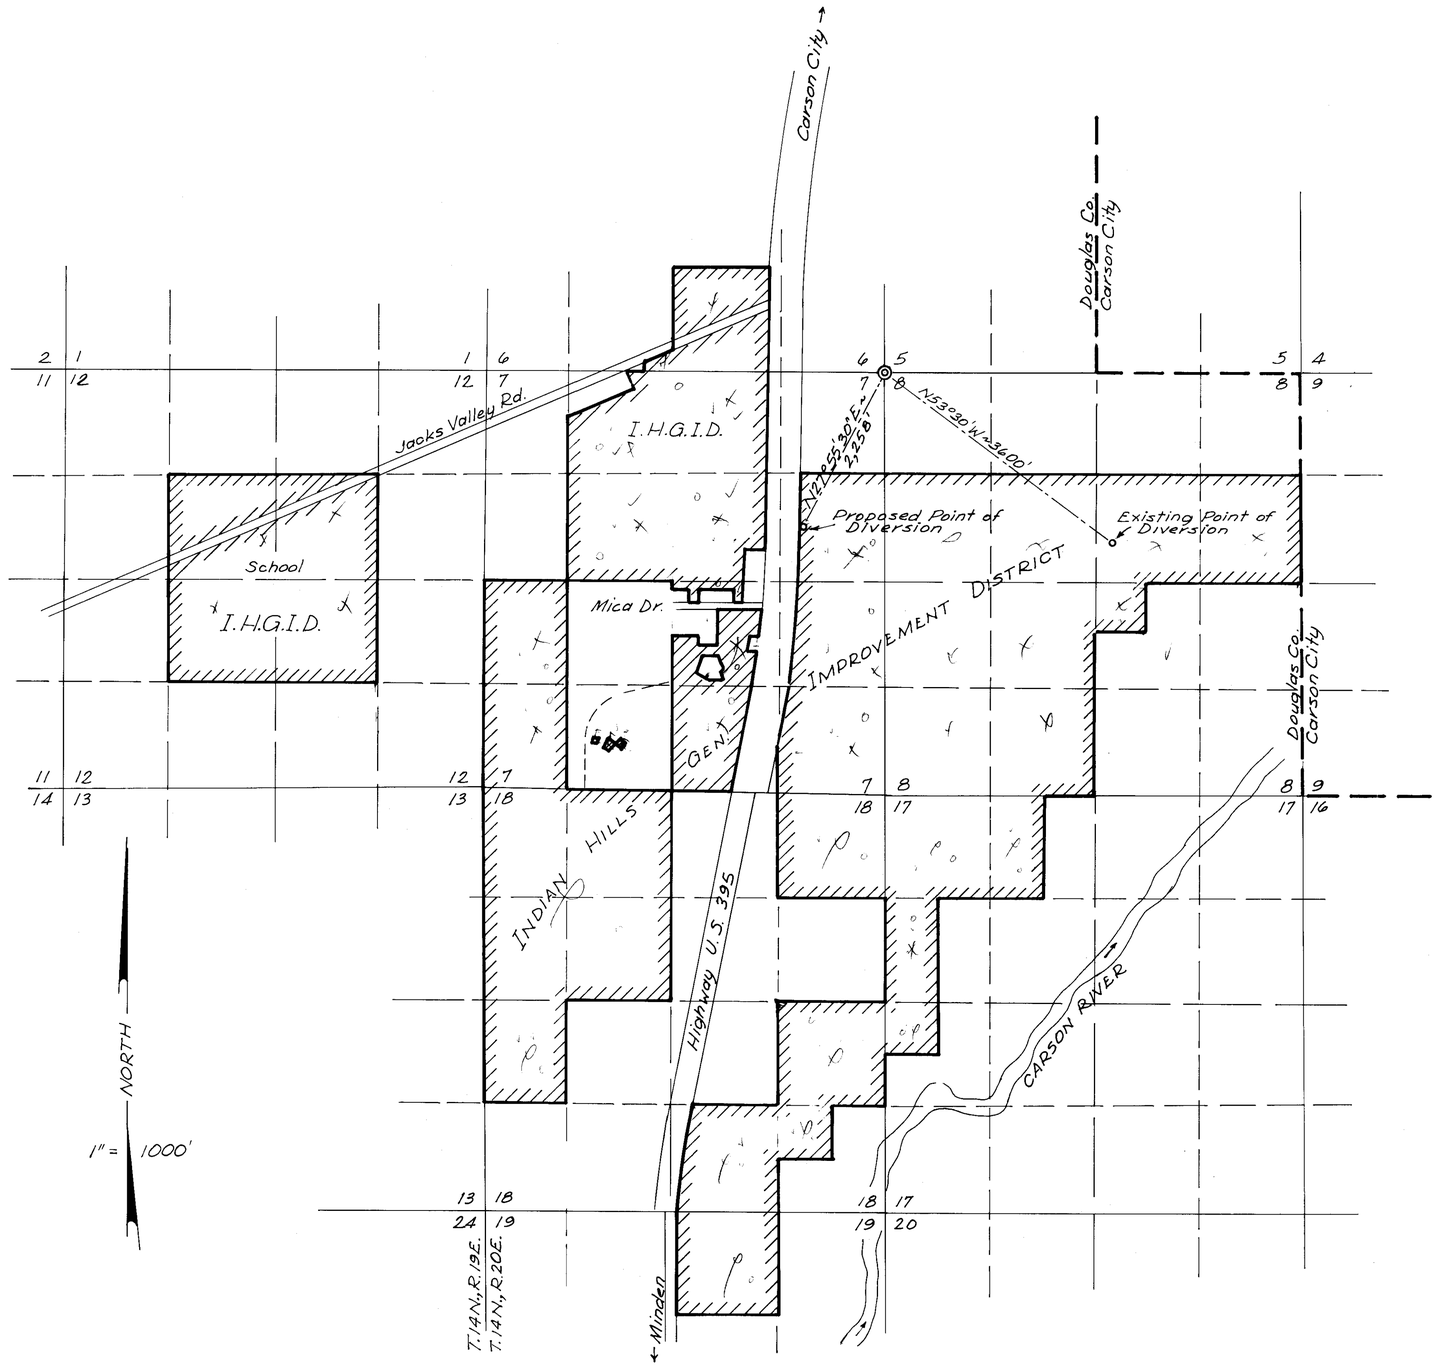

0 1 2 3
Thousands of Feet

STATE OF NEVADA
CARSON CITY COUNTY
I, Robert C. Downer, being first duly sworn, depose and say that this map, consisting of one sheet, has been correctly drawn to the correct scale from property surveys and U.S.B.L.M. Plat maps, that it truly and correctly represents the proposed location and extent of the works used to divert water from an underground source in Douglas County, by Indian Hills General Improvement District for Quasi-Municipal purposes, under Permits No. ~~38036~~ as amended by Permit No. 42796, that the location and extent of lands within the service area of Indian Hills General Improvement District and the area of use for water applied for under this application is fully and correctly designated hereon.

Robert C. Downer
State Water Rights Surveyor #314

Subscribed and sworn to before me this 6th day of May, 1981.
Mary Beth Callahan
Notary Public in and for Carson City, Nev.

MARY BETH CALLAHAN
Notary Public - State of Nevada
Carson City
My Appointment Expires May 3, 1983

LEGEND:
◎ Found Brass Cap Sec. Cor.
○ Point of Diversion
▨ Area of Use (Indian Hills G.I.D.

FILED
MAY 6 1981
STATE ENGINEER'S OFFICE

Basis of Brng: Brngs as shown on U.S.B.L.M. Plat of T.14N., R.20E., dated Apr. 29, 1966.

43685

MAP TO ACCOMPANY
APPLICATION TO CHANGE PT. OF DIVERSION OF WATER FROM AN UNDERGROUND SOURCE
PERMIT NOS. ~~38036 &~~ 42796
BY see app.
INDIAN HILLS GENERAL IMPROVEMENT DISTRICT
SCALE: 1" = 1000'

Downer Engineering Carson City, Nev.

83998 83997 78199 76309T 74643T 73122T 71606 66867T 64996T 58620T 58580 58529 58528 43685