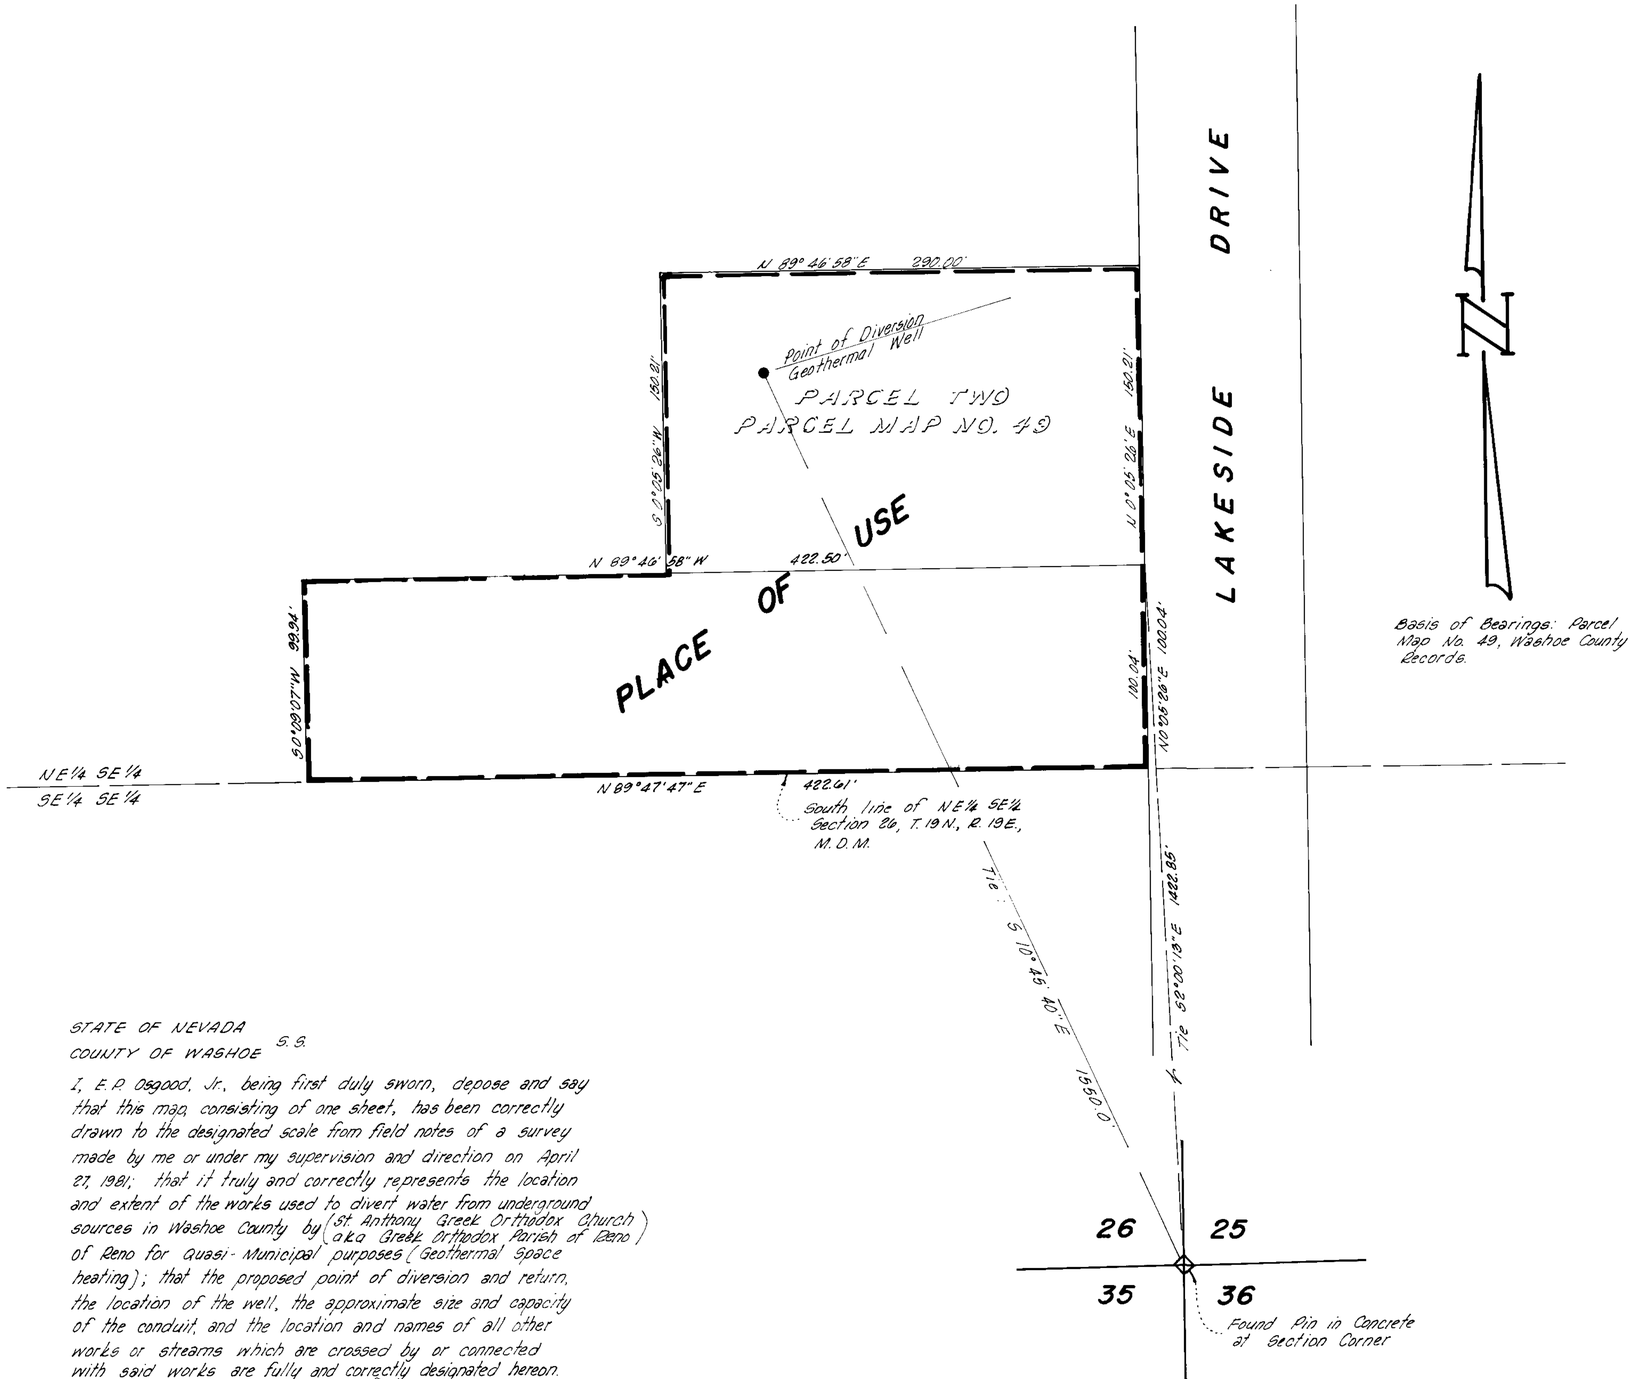

Basis of Bearings: Parcel Map No. 49, Washoe County Records.

SCALE: 1" = 40'

0 50 100 200

STATE OF NEVADA
COUNTY OF WASHOE S.S.

I, E.P. Osgood, Jr., being first duly sworn, depose and say that this map, consisting of one sheet, has been correctly drawn to the designated scale from field notes of a survey made by me or under my supervision and direction on April 27, 1981; that it truly and correctly represents the location and extent of the works used to divert water from underground sources in Washoe County by (St. Anthony Greek Orthodox Church aka Greek Orthodox Parish of Reno) of Reno for Quasi-Municipal purposes (Geothermal Space heating); that the proposed point of diversion and return, the location of the well, the approximate size and capacity of the conduit, and the location and names of all other works or streams which are crossed by or connected with said works are fully and correctly designated hereon.

E. P. Osgood Jr.
E. P. Osgood, Jr. St. Wtr. Rt. Sur. No. 294

Subscribed and sworn to before me on this 28th day of April, 1981.

Marvin Hamrick
Notary

FILED
MAY 8 1981
STATE ENGINEER'S OFFICE

CERTIFICATE NO. 11184 ISSUED 6/3/85

MAP TO ACCOMPANY

APPLICATION TO APPROPRIATE WATER FOR QUASI-MUNICIPAL PURPOSES (GEOTHERMAL SPACE HEATING)
BY
ST. ANTHONY GREEK ORTHODOX CHURCH
aka
GREEK ORTHODOX PARISH OF RENO
FROM UNDERGROUND SOURCES

E. P. OSGOOD, JR. STATE WATER RT. SUR. NO. 294
APRIL 1981 SHEET NO. 1 OF 1

43693