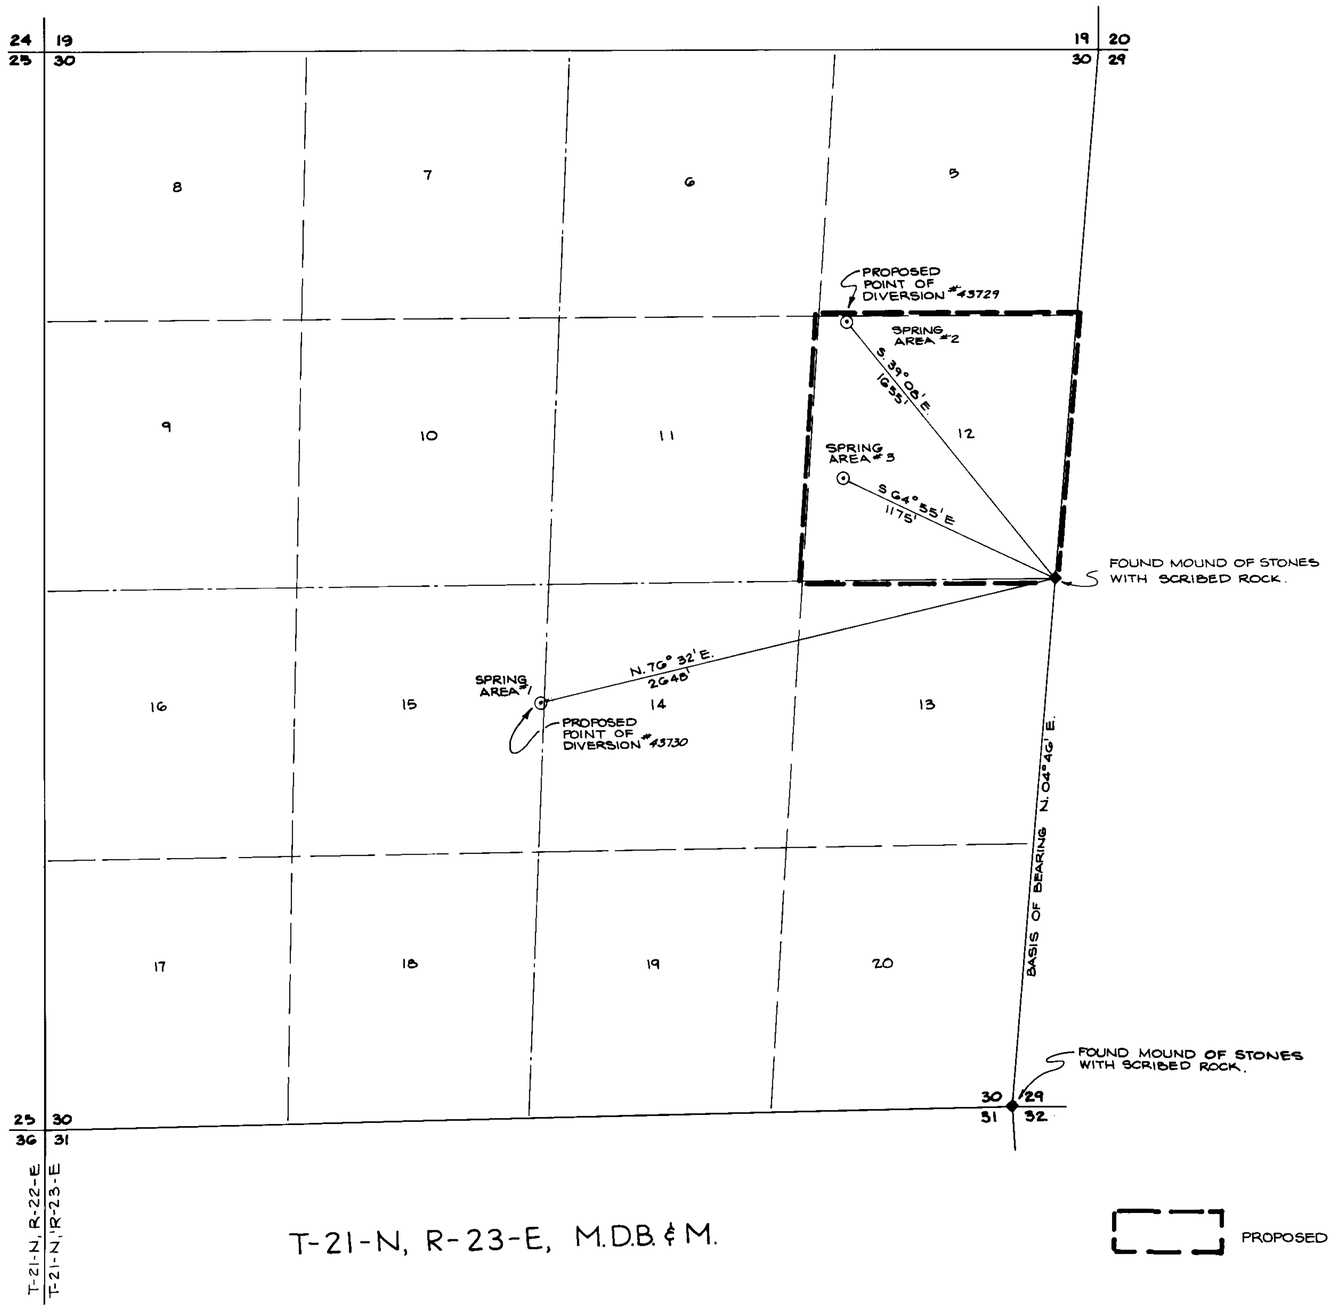

PROPOSED PLACE OF USE.

BASIS OF BEARING
BASED ON A TOWNSHIP
RESURVEY PLAT 1911.

STATE OF NEVADA
S.S.
CARSON CITY

I, BRUCE R. SCOTT, BEING FIRST DULY SWORN, DEPOSE AND SAY THAT THIS MAP, CONSISTING OF ONE SHEET, HAS BEEN DRAWN CORRECTLY TO THE DESIGNATED SCALE, FROM RECORDED INFORMATION AND A SURVEY MADE UNDER MY SUPERVISION ON THE 12TH DAY OF SEPTEMBER 1981. THAT IT TRULY AND CORRECTLY REPRESENTS THE PROPOSED LOCATION AND EXTENT OF THE WORKS USED TO DIVERT WATER FROM A SPRING SOURCE IN WASHOE COUNTY BY LOUIS AND NIEVES GARAVENTA FOR IRRIGATION AND DOMESTIC PURPOSES, THAT THE PROPOSED POINT OF DIVERSION AND THE BOUNDARY OF ALL LANDS, SHOWING BY 40 ACRE SUBDIVISIONS THE AREAS WHERE THE WATER IS TO BE USED, ARE FULLY AND CORRECTLY DESIGNATED HEREON.

Bruce R. Scott
STATE WATER RIGHT SURVEYOR No 427

SUBSCRIBED AND SWORN TO BEFORE ME THIS 14th DAY OF September 1981. NOTARY PUBLIC IN AND FOR LYON COUNTY, NEVADA

Carol A. Smith

CAROL A. SMITH
Notary Public State of Nevada
Lyon County
My Commission Expires Nov. 6, 1982

SCALE 1" = 400'
400 200 0 400 800

43729-30

9-14-81
SEP 14 1981

NORTH

RESOURCE CONCEPTS INC.
340 North Minnesota Street, Carson City, Nevada 89701 (702) 883-1600
PLANNING · ENGINEERING · ARCHITECTURE

JOB NO. 6030.2
DATE 9-14-81
REVISED
DRAWN BY S.G.P.
Sheet 1 of 1

MAP
TO ACCOMPANY APPLICATIONS TO APPROPRIATE WATER FOR IRRIGATION AND DOMESTIC PURPOSES BY
LOUIS AND NIEVES GARAVENTA
FROM GARAVENTA SPRINGS IN WASHOE COUNTY, NEVADA

43730 43729

BRUNING 44-131 39858