# In Section 5, T.5S., R.44E. M.D. Mer. Nevada

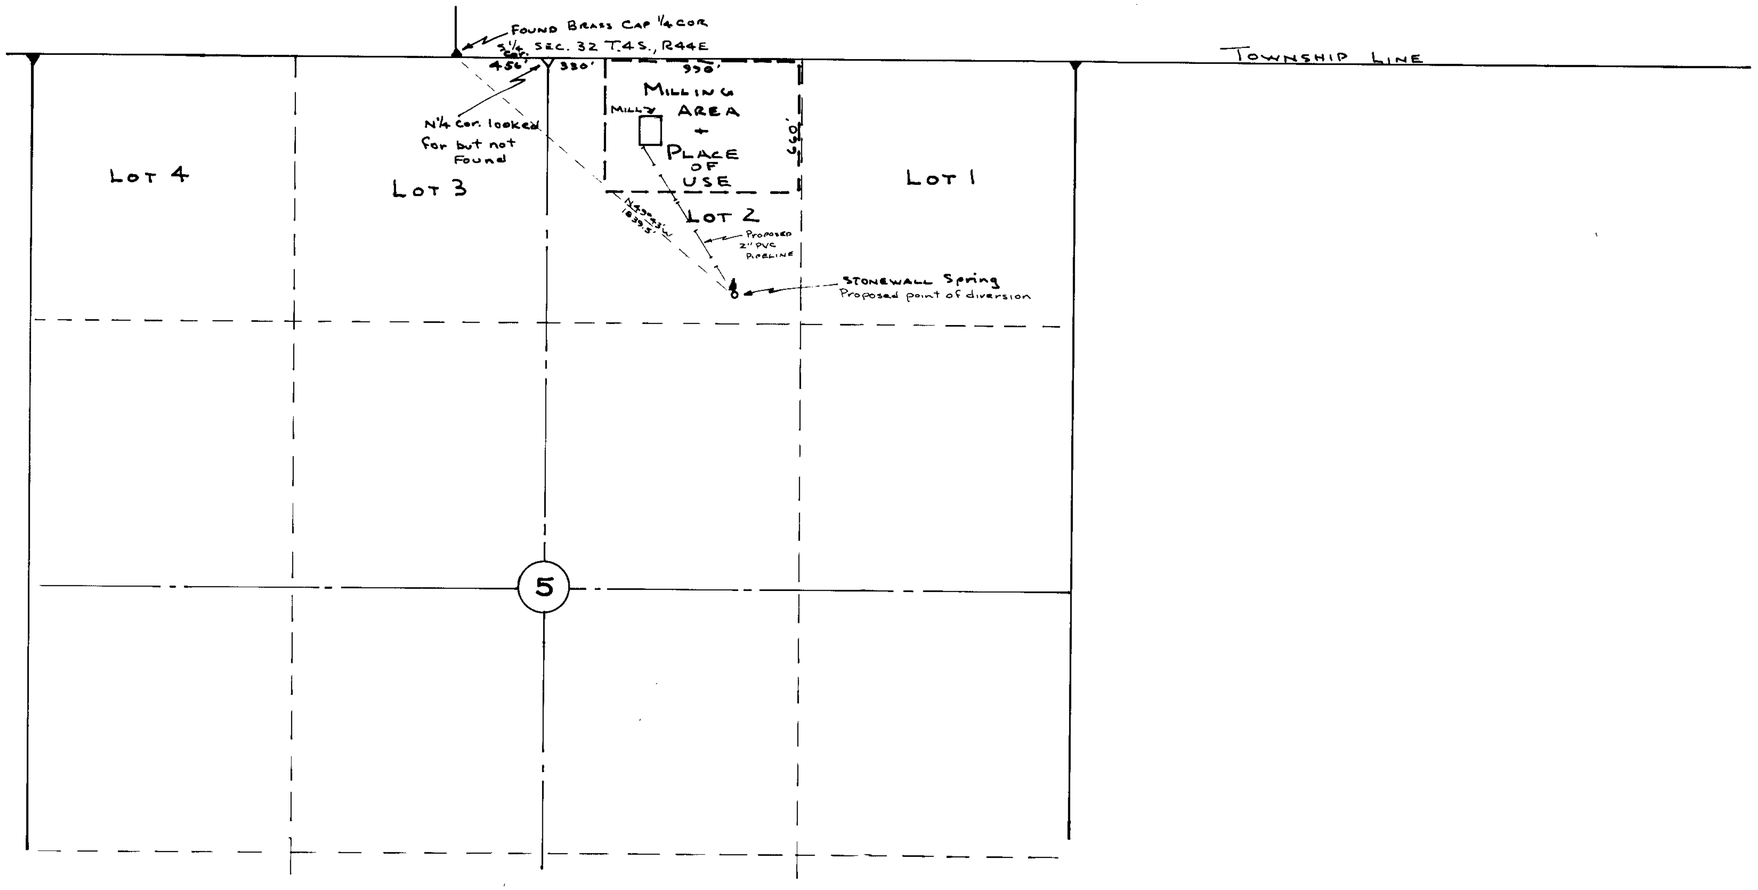


Basis For Bearings: Solar Observation

State of Nevada
County of White Pine

I, Arnold C. Wood, being first duly sworn depose + say that this map consisting of one sheet has been correctly drawn to the designated scale from field notes of a survey made by me on March 16, 1981; that it truely + correctly represents the proposed location + extent of the works used to divert water from Stonewall Spring in Nye Co. by Frank W. Lewis for Mining, Milling + Domestic purposes. That the proposed point of diversion + return, the location of the Mill, the approximate size + capacity of the diverting conduit, + the location + names of all other works or streams which are crossed by or connected with said works, are fully + correctly designated hereon.

Arnold C. Wood
State Water Right Surveyor

Subscribed + Sworn to before me this 15 th Day of May, 1981.

Notary Public in + for White Pine Co., Nev.

5-18-81
FILED
State Engineer's Office

0 400 800' 1200' 1600' 2000'
200'

Map To Accompany Application
To Appropiate Water
From: Stonewall Spring
For: Mining, Milling + Domestic
By: Frank W. Lewis
In: Nye Co. Nevada
Scale: 1" = 400'
Map + Survey By A.C. Wood
R.L.S. 3144 Feb. + Mar. 1981

43749